PROJECT: 44856.3.12 TIP: W-5710L

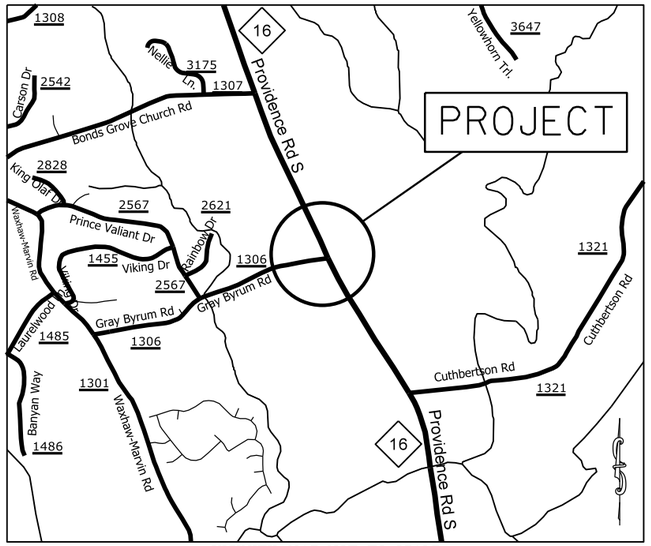

VICINITY MAP NOT TO SCALE

STATE OF NORTH CAROLINA
DIVISION OF HIGHWAYS
UNION COUNTY

STATE	STATE PROJECT REFERENCE NO.	SHEET NO.	TOTAL SHEETS
N.C.	44856.3.12	1	

STATE PROJ. NO.	F.A. PROJ. NO.	DESCRIPTION
44856.1.12	HSIP-0016(062)	P.E.
44856.2.12	HSIP-0016(062)	R/W
44856.3.12	HSIP-0016(062)	CONST.

LOCATION: NC 16 (PROVIDENCE RD S) AT GRAY BYRUM ROAD (SR-1306)

TYPE OF WORK: GRADING, PROFILE MILLING, PAVING, CONCRETE CURB AND GUTTER, THERMOPLASTIC PAVEMENT MARKINGS, and SIGNAL INSTALLATION

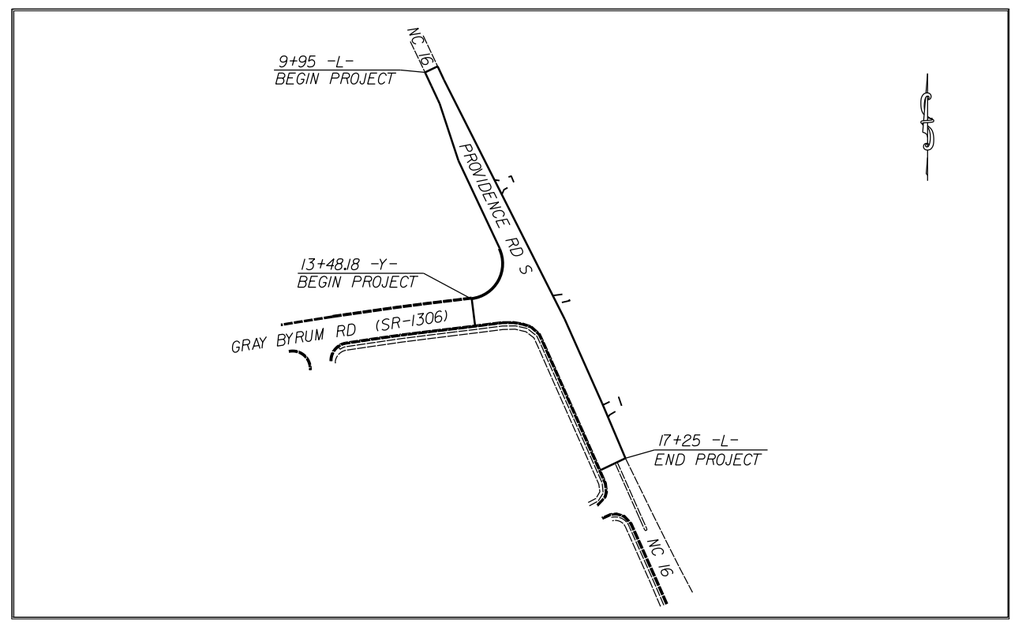

CLEARING ON THIS PROJECT SHALL BE TO THE LIMITS ESTABLISHED BY METHOD III AS DESCRIBED IN THE NCDOT STANDARD DRAWINGS

GRAPHIC SCALES

PLANS: 0 50 100

PROFILE (HORIZONTAL): 0 50 100

PROFILE (VERTICAL): 0 5 10

DESIGN DATA

ADT N/A =
ADT N/A =
DHV = N/A %
D = N/A %
T = N/A %
V = N/A MPH

PROJECT LENGTH

LENGTH OF ROADWAY PROJECT 44856.3.12 = 0.14 MILES

TOTAL LENGTH OF STATE PROJECT 44856.3.12 = 0.14 MILES

Prepared In the Office of:

DIVISION OF HIGHWAYS
DIVISION TEN
DIVISION DESIGN / CONSTRUCT UNIT

2018 STANDARD SPECIFICATIONS

RIGHT OF WAY DATE:

LETTING DATE:

DONALD HARWARD
PROJECT ENGINEER

DONALD HARWARD
PROJECT DESIGN ENGINEER

ROADWAY DESIGN ENGINEER

SIGNATURE

19-MAR-2019 15:24
S:\DDC\RDY\Union\W-5710L_NC 16_Gray Byrur
cburris AT DIV10-307040

PROJECT NO.	SHEET NO.
44856.3.12	1A
F.A. PROJECT NO. HSIP-0016(062)	

SURVEY CONTROL SHEET

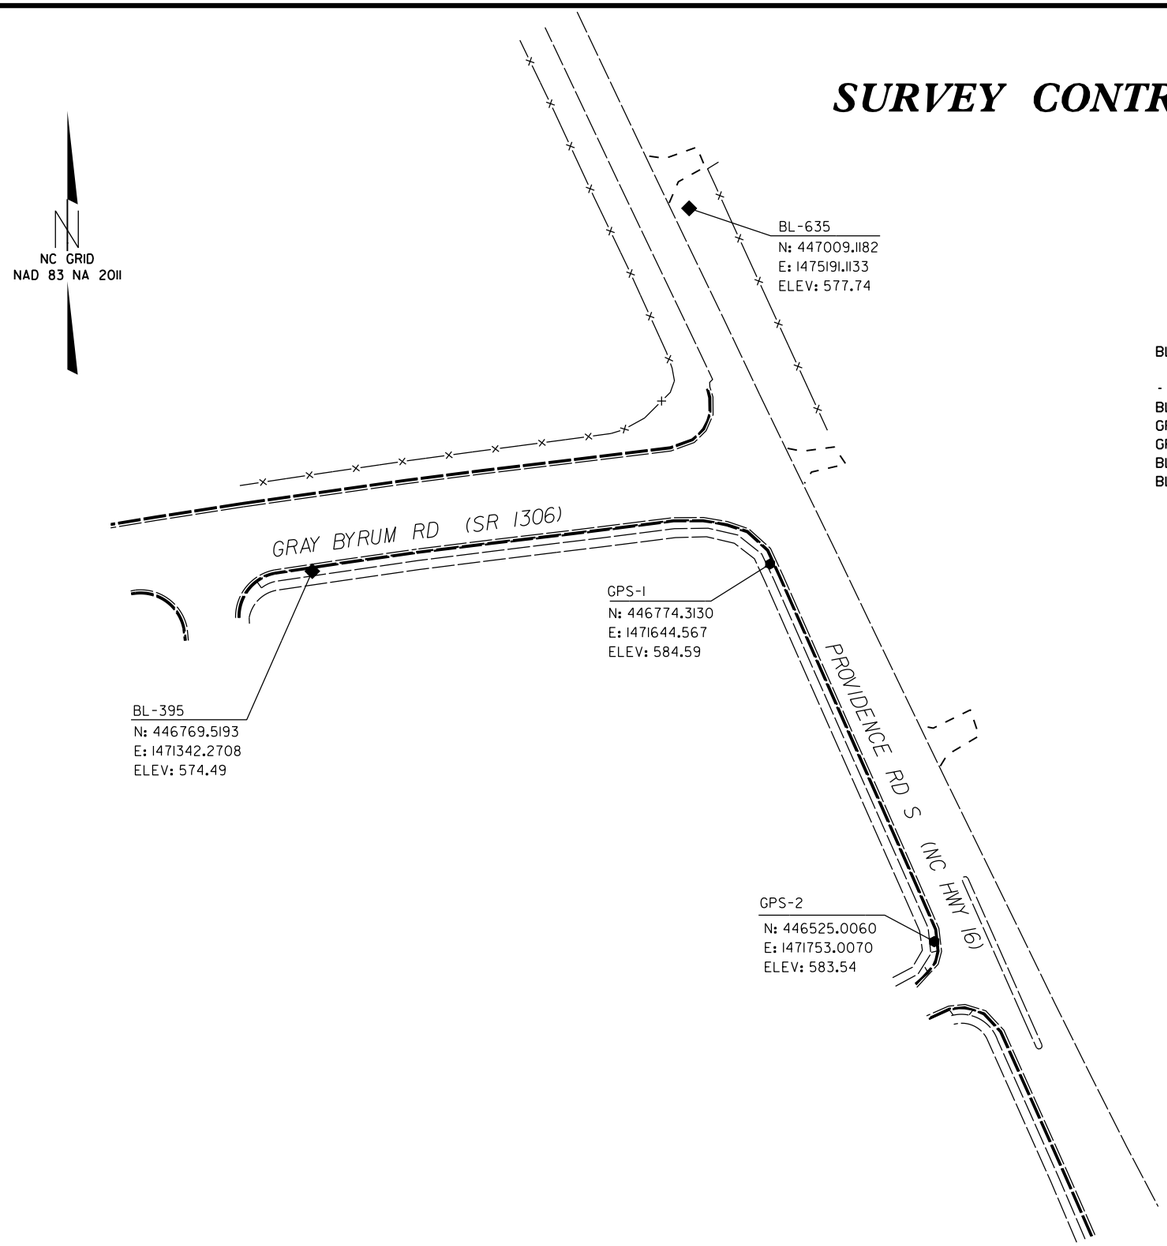

BL

POINT	DESC.	NORTH	EAST	ELEVATION	L STATION	OFFSET
BL-634	IRON PIN & CAP	446144.2036	1471938.9708	572.92	OUTSIDE PROJECT LIMITS	
GPS-2	MAG NAIL	446525.0060	1471753.0070	583.54	17+55.50	39.48' RT
GPS-1	MAG NAIL	446774.3130	1471644.5670	584.59	14+83.80	30.08' RT
BL-635	IRON PIN & CAP	447009.1182	1471591.1133	577.74	12+48.84	22.72' LT
BL-395	MAG NAIL	446769.5193	1471342.2708	574.49	13+58.03	305.01' RT

DATUM DESCRIPTION

THE LOCALIZED COORDINATE SYSTEM DEVELOPED FOR THIS PROJECT IS BASED ON THE STATE PLANE COORDINATES ESTABLISHED BY NCDOT FOR MONUMENT "GPS-1"
WITH NAD 83/NA 2011 STATE PLANE GRID COORDINATES OF
NORTHING: 446744.313(ft) EASTING: 1471644.567(ft)
ELEVATION: 584.59(ft)
THE AVERAGE COMBINED GRID FACTOR USED ON THIS PROJECT (GROUND TO GRID) IS: 0.99988507
THE N.C. LAMBERT GRID BEARING AND LOCALIZED HORIZONTAL GROUND DISTANCE FROM "GPS-1" TO -L- STATION 9+50.00 IS
N 22° 15' 52" W 534.64'
ALL LINEAR DIMENSIONS ARE LOCALIZED HORIZONTAL DISTANCES
VERTICAL DATUM USED IS NAVD 88

BL-634
N: 446144.2036
E: 1471938.9708
ELEV: 572.92

NOTES:

1. PROJECT CONTROL WAS ESTABLISHED USING GNSS, THE GLOBAL NAVIGATION SATELLITE SYSTEM.
2. THE SURVEY CONTROL DATA FOR THIS PROJECT HAS BEEN COMPILED BY THE DIVISION 10 DDC UNIT. IF FURTHER INFORMATION REGARDING PROJECT CONTROL IS NEEDED, PLEASE CONTACT THE DIVISION 10 DDC UNIT.

TURN LANES AT NC 16 (PROVIDENCE RD.S) AND GRAY BYRUM (SR-1306)

		REVISIONS	
SCALE	1"=50'		
DATE	1-2019		
DWG. BY	JCB		
DESIGN BY	JDH		
APPROVED	JDH		

PROJECT NO.	SHEET NO.
44856.3.12	1B
F.A. PROJECT NO. HSIP-0016(062)	

RIGHT OF WAY, EASEMENT AND PROPOSED ALIGNMENT SHEET

L

TYPE	STATION	NORTH	EAST
POT	9+50.00	447269.0954	1471442.0016
POT	19+76.60	446342.4227	1471883.7947

Y

TYPE	STATION	NORTH	EAST
PC	10+00.00	446772.5987	1471187.6977
PT	13+48.12	446821.2644	1471532.3671
POT	14+65.48	446835.0923	1471648.9134

ROW IRON PIN AND CAP

ALIGN	STATION	OFFSET	NORTH	EAST
L	13+14.00	30.00	446927.6154	1471571.5679
L	13+22.00	-30.00	446946.2149	1471629.1705
L	13+22.00	-55.00	446956.9736	1471651.7371
L	14+92.00	-30.00	446792.7621	1471702.3294
L	14+92.00	-58.00	446804.8118	1471727.6040

ROW IRON PIN AND CAP

ALIGN	STATION	OFFSET	NORTH	EAST
Y	13+45.00	-25.00	446845.7213	1471526.3168

PERMANENT UTILITY EASEMENT

ALIGN	STATION	OFFSET	NORTH	EAST
L	12+58.85	30.00	446977.4011	1471547.8325
L	15+08.00	-77.00	446798.5458	1471751.6402
L	15+16.15	-30.00	446770.9629	1471712.7222
L	15+28.00	-80.00	446781.7835	1471762.9551
L	15+36.44	-30.00	446752.6433	1471721.4561
L	15+40.43	62.15	446709.3876	1471639.9881

PERMANENT UTILITY EASEMENT

ALIGN	STATION	OFFSET	NORTH	EAST
Y	13+39.92	-25.00	446845.1170	1471521.2548
Y	13+84.04	25.00	446800.6715	1471570.9891

I, Barry D. Davis, a Professional Land Surveyor in the sate of North Carolina hereby certify to the best of my knowledge and belief that the following work item, R/W and Easement Staking, was performed under my responsible charge meeting NCDOT Survey Standards as directed in the NCDOT Location & Surveys guidelines and procedures as of 2017. Those standards can be found at https://connect.ncdot.gov/resources/Location/Pages/.

I further certify that the right of way and permanent easement points shown herein and outlined in the tables shown hereon (localized coordinates, station/offset) have been checked and are accurate representations of the right of way and permanent easement points depicted on the corresponding highway plans. I also certify that the right of way and permanent easement points shown herein have been field monumented under my supervision from survey control established under my supervision; that the depicted property data shown herein were surveyed under my supervision; and these monuments denote the right of way and easement boundaries at the time of staking which may be subject to change due to right of way revisions (see deeds for final determination)

Witness my signature, registration number and seal this 21st day of March 2019

Barry D. Davis, Professional Land Surveyor — DocuSigned by: Barry Davis 0E2AAE4F48174DC... — PLS# L-4384

NORTH CAROLINA PROFESSIONAL SEAL L-4384 LAND SURVEYOR BARRY D. DAVIS

NOTES:

1. PROJECT CONTROL WAS ESTABLISHED USING GNSS, THE GLOBAL NAVIGATION SATELLITE SYSTEM.
2. THE SURVEY CONTROL DATA FOR THIS PROJECT HAS BEEN COMPILED BY THE DIVISION 10 DDC UNIT. IF FURTHER INFORMATION REGARDING PROJECT CONTROL IS NEEDED, PLEASE CONTACT THE DIVISION 10 DDC UNIT.

TURN LANES AT NC 16 (PROVIDENCE RD.S) AND GRAY BYRUM (SR-1306)

SCALE	1"=50'	DIVISION OF HIGHWAYS	REVISIONS
DATE	1-2019		
DWG. BY	JCB		
DESIGN BY	JDH		
APPROVED	JDH		

PROJECT NO.	SHEET NO.
44856.3.12	1C
F.A. PROJECT NO. HSIP-0016(062)	

I, Barry D. Davis, a Professional Land Surveyor in the sate of North Carolina hereby certify to the best of my knowledge and belief that the following work item, R/W and Easement Staking, was performed under my responsible charge meeting NCDOT Survey Standards as directed in the NCDOT Location & Surveys guidelines and procedures as of 2017. Those standards can be found at https://connect.ncdot.gov/resources/Location/Pages/.

I further certify that the right of way and permanent easement points shown herein and outlined in the tables shown hereon (localized coordinates, station/offset) have been checked and are accurate representations of the right of way and permanent easement points depicted on the corresponding highway plans. I also certify that the right of way and permanent easement points shown herein have been field monumented under my supervision from survey control established under my supervision; that the depicted property data shown herein were surveyed under my supervision; and these monuments denote the right of way and easement boundaries at the time of staking which may be subject to change due to right of way revisions (see deeds for final determination)

Witness my signature, registration number and seal this 21st day of March 2019

Barry D. Davis, Professional Land Surveyor DocuSigned by: Barry Davis 0E2AAE4F48174DC... PLS# L-4384

NORTH CAROLINA PROFESSIONAL SEAL L-4384 LAND SURVEYOR BARRY D. DAVIS

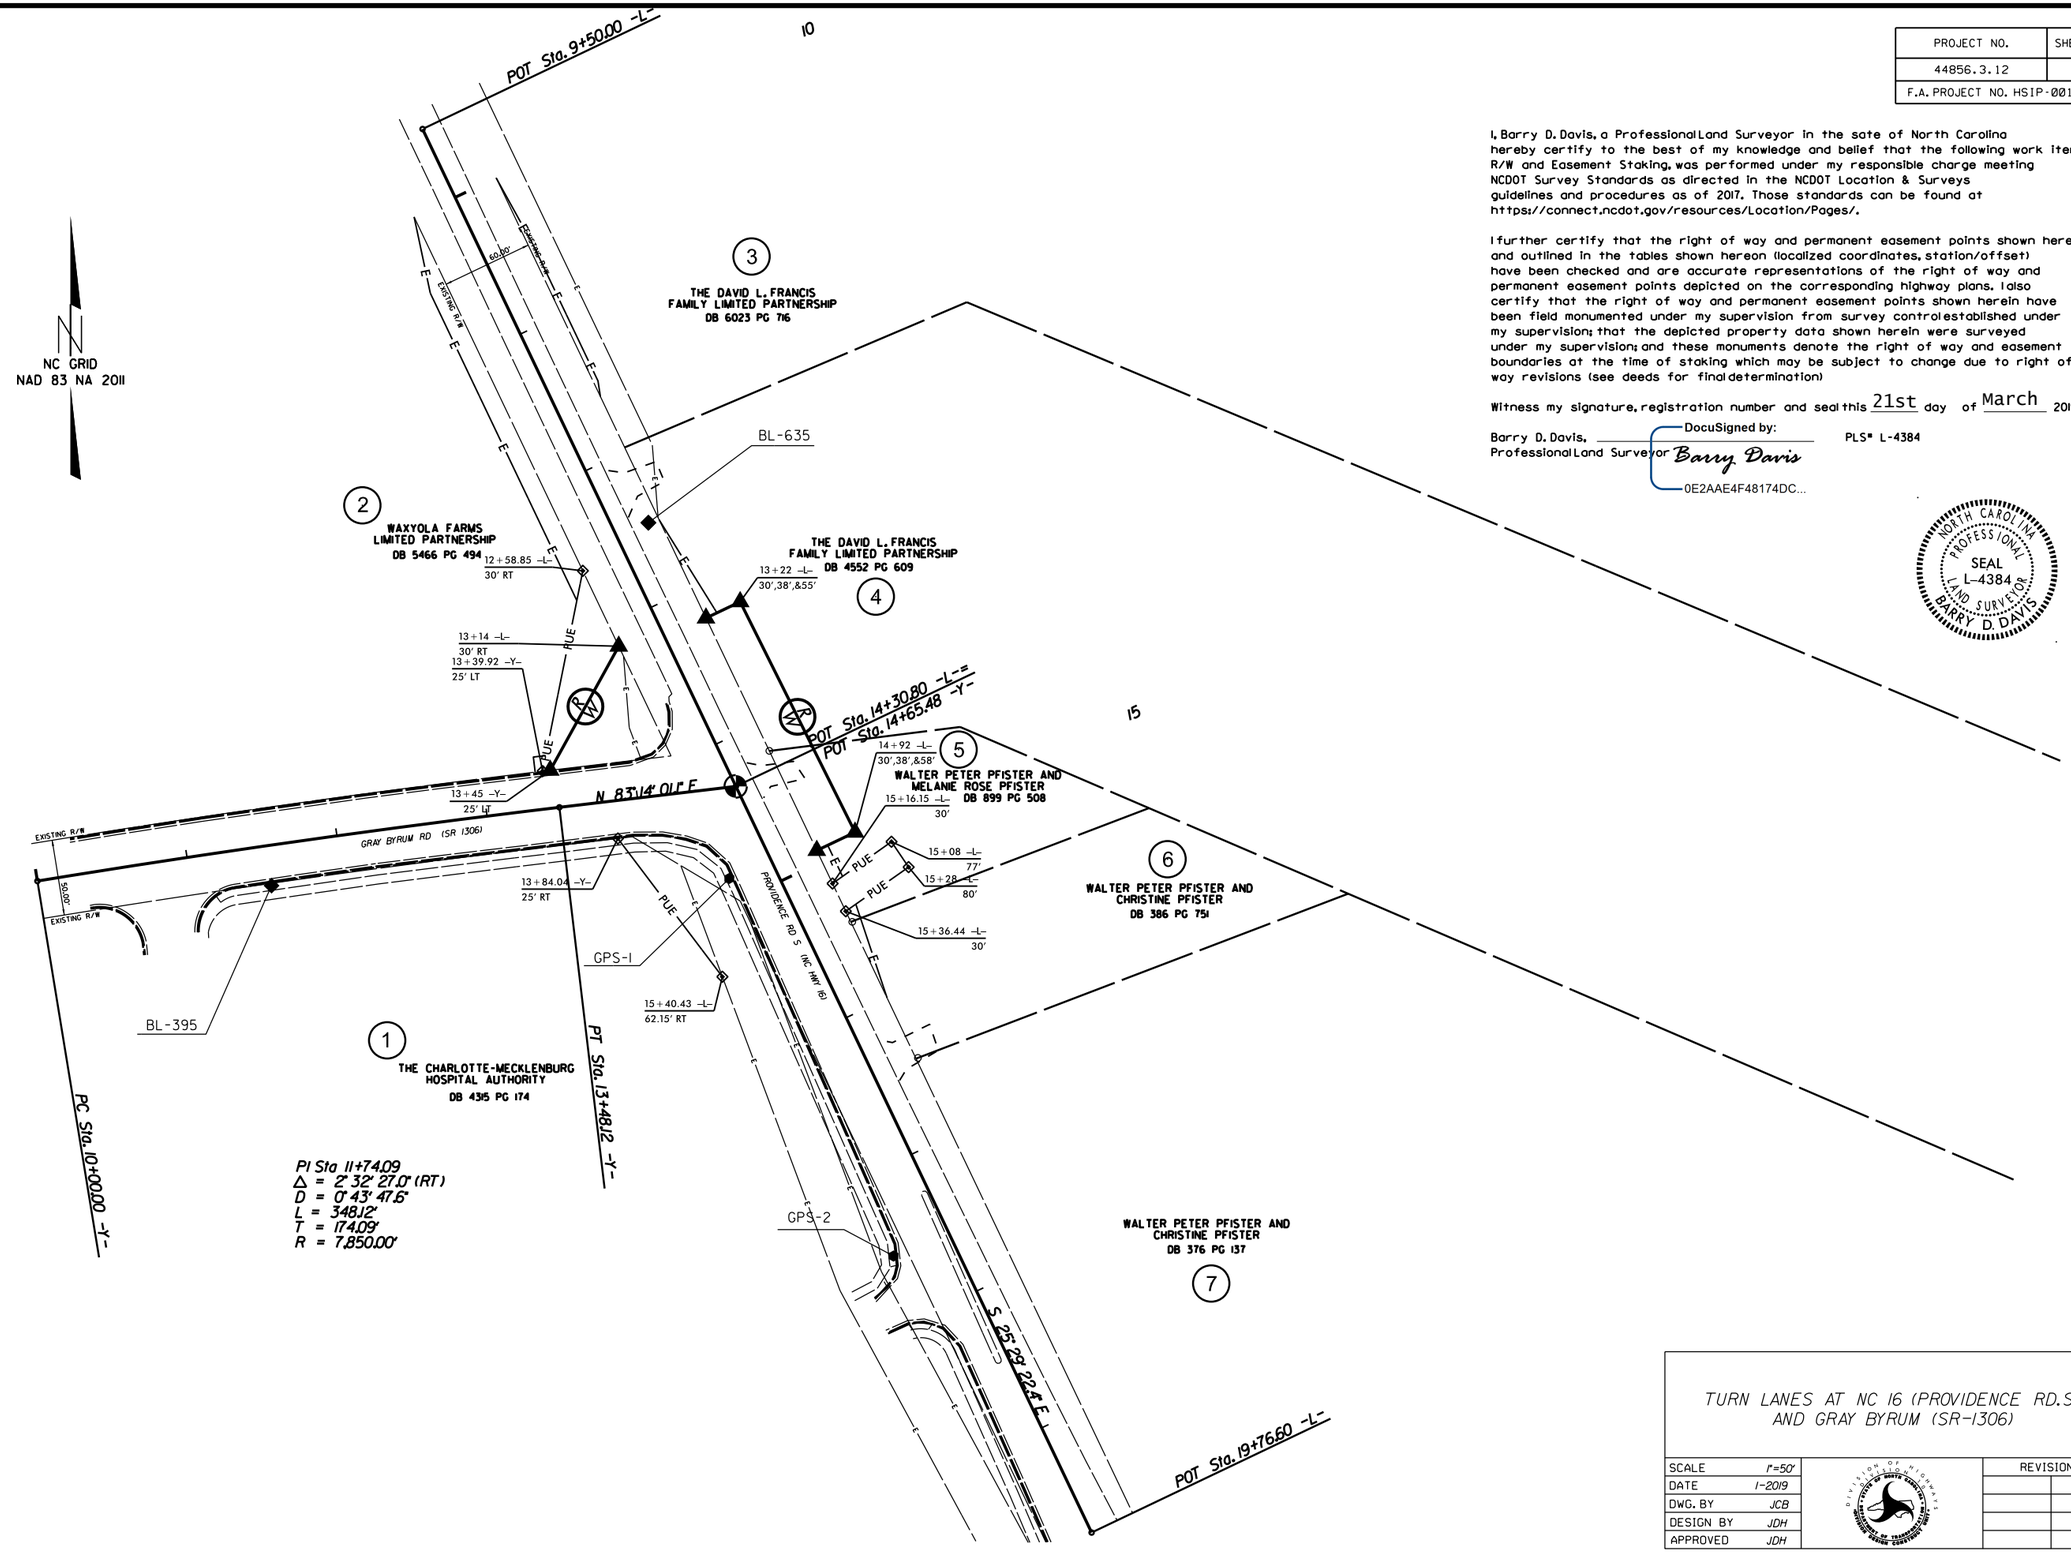

TURN LANES AT NC 16 (PROVIDENCE RD.S) AND GRAY BYRUM (SR-1306)

		REVISIONS	
SCALE	1"=50'		
DATE	1-2019		
DWG. BY	JCB		
DESIGN BY	JDH		
APPROVED	JDH		

PROJECT NO.	SHEET NO.
44856.3.12	2
F.A. PROJECT NO. HSIP-0016(062)	

ROADWAY DESIGN ENGINEER

NORTH CAROLINA PROFESSIONAL SEAL 034357 ENGINEER SEAN MICHAEL EPPERSON

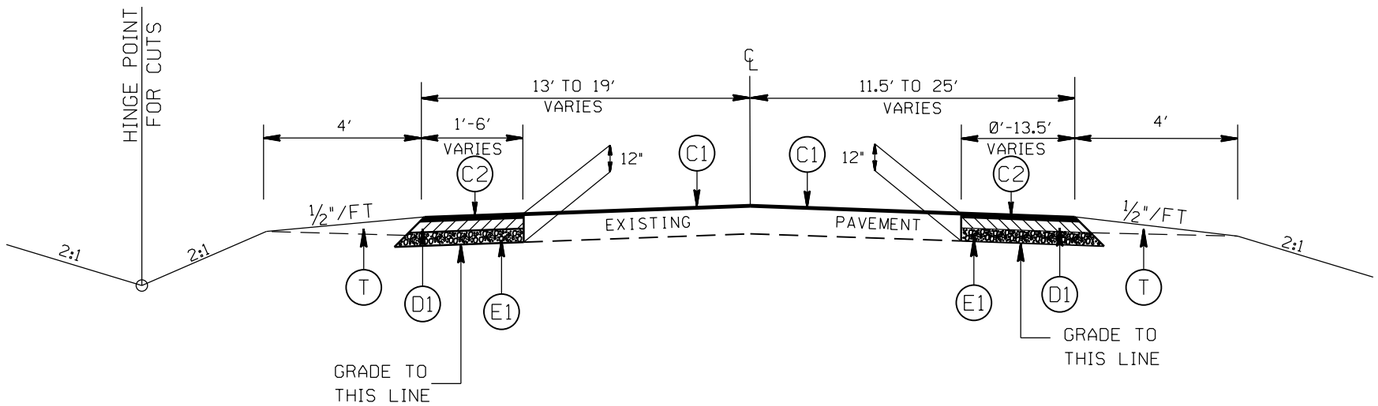

TYPICAL SECTION NO. 3

STA. 10+53.00 TO 13+15.92 -L-

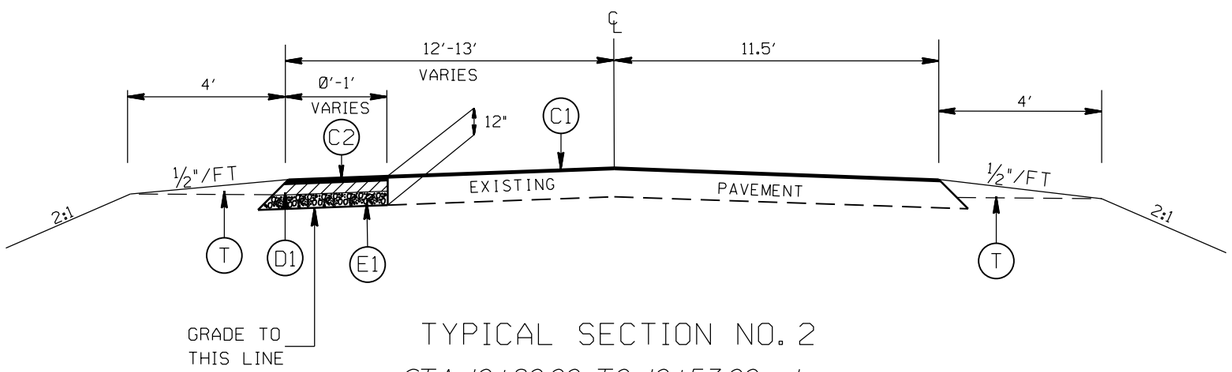

TYPICAL SECTION NO. 2

STA. 10+20.00 TO 10+53.00 -L-

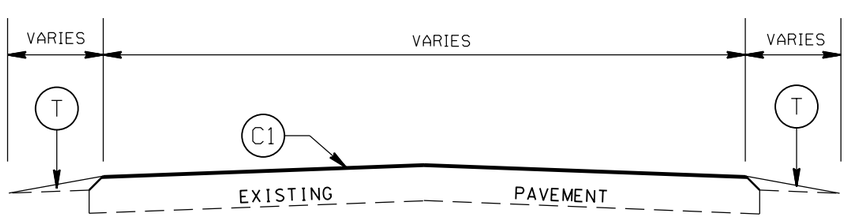

TYPICAL SECTION NO. 1

STA. 9+95.00 TO 10+20.00 -L-

PAVEMENT SCHEDULE

C1	PROP. APPROX. 1.5" ASPHALT CONC. SURFACE COURSE, TYPE S9.5C, AT AN AVERAGE RATE OF 168 LBS. PER SQ. YD.
C2	PROP. APPROX. 3" ASPHALT CONC. SURFACE COURSE, TYPE S9.5C, AT AN AVERAGE RATE OF 168 LBS. PER SQ. YD. IN EACH OF TWO LAYERS.
D1	PROP. APPROX. 4" ASPHALT CONC. INTERMEDIATE COURSE, TYPE I19.0C, AT AN AVERAGE RATE OF 456 LBS. PER SQ. YD.
E1	PROP. APPROX. 5" ASPHALT CONC. BASE COURSE, TYPE B25.0C, AT AN AVERAGE RATE OF 570 LBS. PER SQ. YD.
R1	PROP. 2'-6" CURB & GUTTER
T	EARTH MATERIAL

TURN LANES AT NC 16 (PROVIDENCE RD.S) AND GRAY BYRUM (SR-1306)

		REVISIONS	
SCALE	1"=50'		
DATE	1-2019		
DWG. BY	JCB		
DESIGN BY	JDH		
APPROVED	JDH		

PROJECT NO.	SHEET NO.
44856.3.12	2A
F.A. PROJECT NO. HSIP-0016(062)	

ROADWAY DESIGN ENGINEER

NORTH CAROLINA PROFESSIONAL SEAL 034357 ENGINEER SEAN MICHAEL EPPERSON

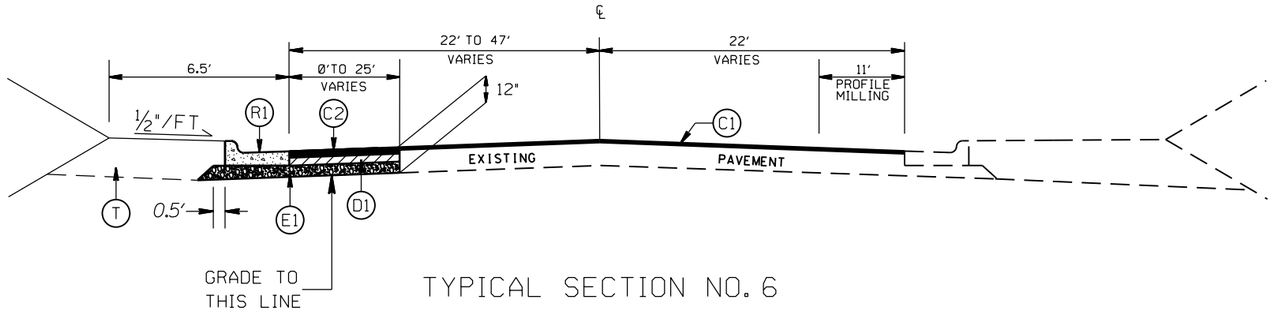

TYPICAL SECTION NO. 6

STA. 13+48.18 TO 13+96.71 -Y-

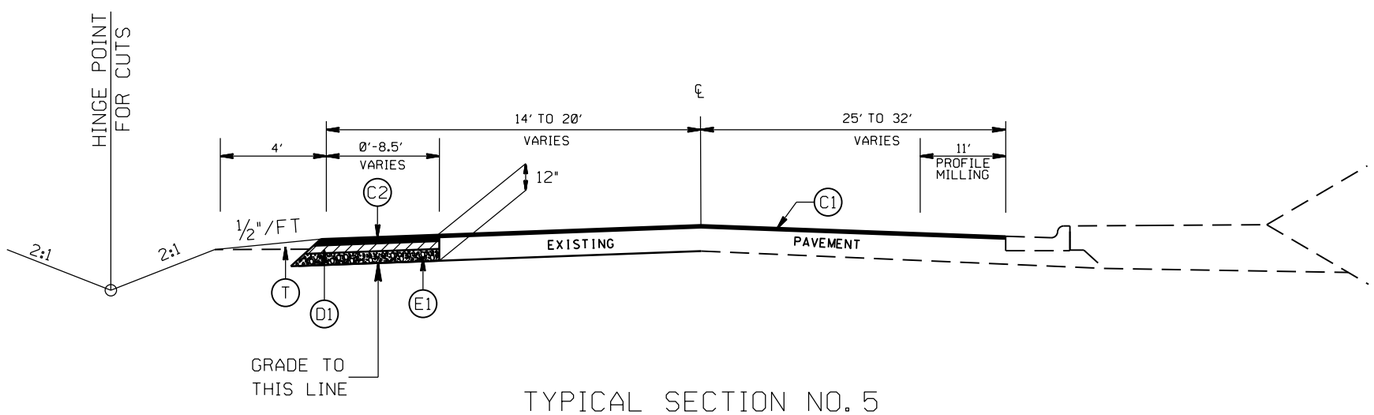

TYPICAL SECTION NO. 5

STA. 13+87.93 TO 17+25.00 -L-

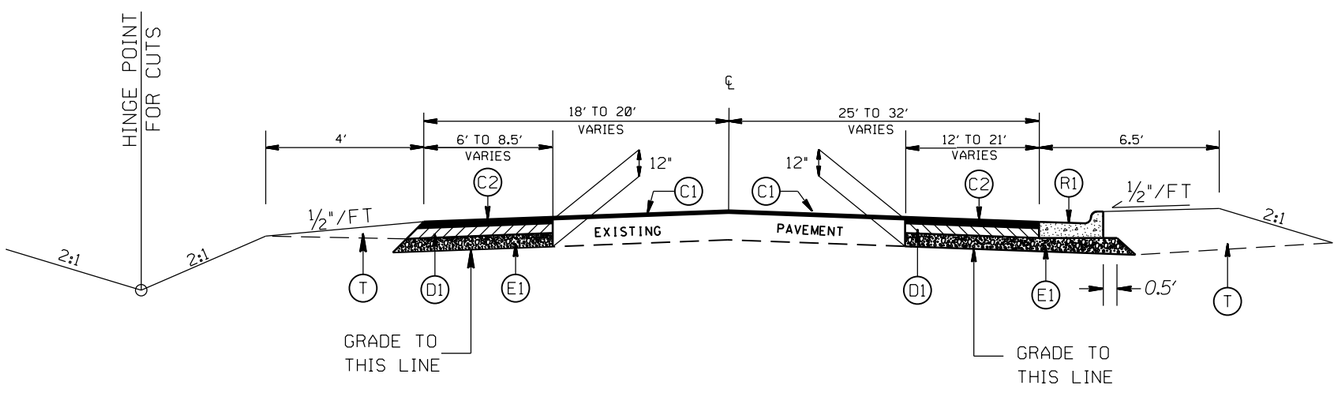

TYPICAL SECTION NO. 4

STA. 13+15.92 TO 13+87.93 -L-

PAVEMENT SCHEDULE

C1	PROP. APPROX. 1.5" ASPHALT CONC. SURFACE COURSE, TYPE S9.5C, AT AN AVERAGE RATE OF 168 LBS. PER SQ. YD.
C2	PROP. APPROX. 3" ASPHALT CONC. SURFACE COURSE, TYPE S9.5C, AT AN AVERAGE RATE OF 168 LBS. PER SQ. YD. IN EACH OF TWO LAYERS.
D1	PROP. APPROX. 4" ASPHALT CONC. INTERMEDIATE COURSE, TYPE I19.0C, AT AN AVERAGE RATE OF 456 LBS. PER SQ. YD.
E1	PROP. APPROX. 5" ASPHALT CONC. BASE COURSE, TYPE B25.0C, AT AN AVERAGE RATE OF 570 LBS. PER SQ. YD.
R1	PROP. 2'-6" CURB & GUTTER
T	EARTH MATERIAL

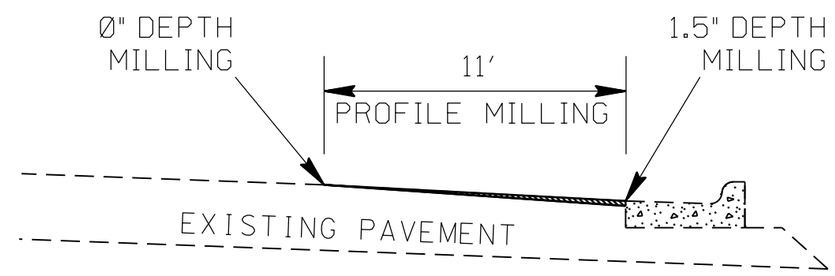

PROFILE MILLING CURB AND GUTTER DETAIL

TURN LANES AT NC 16 (PROVIDENCE RD.S)
AND GRAY BYRUM (SR-1306)

		REVISIONS	
SCALE	1"=50'		
DATE	1-2019		
DWG. BY	JCB		
DESIGN BY	JDH		
APPROVED	JDH		

COMPUTED BY: CEB DATE: 01-2019
CHECKED BY: TBL DATE: 01-2019

STATE OF NORTH CAROLINA
DIVISION OF HIGHWAYS
SUB-REGIONAL & REGIONAL
LIST OF PIPES, ENDWALLS, ETC. (FOR PIPES 48" & UNDER)

NOTE: Invert Elevations are for Bid Purposes only and shall not be used for project construction stakeout.
See "Standard Specifications For Roads and Structures, Section 300-5".

STATION / SIZE / THICKNESS OR GAUGE	LOCATION (LT,RT, OR CL)	STRUCTURE NO. FROM	STRUCTURE NO. TO	TOP ELEVATION	INVERT ELEVATION	INVERT ELEVATION	SLOPE CRITICAL	DRAINAGE PIPE (RCP, CSP, CAAP, HDPE, or PVC) 12"	15"	18"	24"	30"	36"	42"	48"	DO NOT USE RCP	DO NOT USE CSP	DO NOT USE CAAP	DO NOT USE HDPE	C.S. PIPE 12" .064	15" .064	18" .064	24" .064	36" .079	42" .109	48" .109	R.C. PIPE (CLASS III) 15"	18"	24"	30"	36"	42"	48"	R.C. PIPE (CLASS IV) 12"	15"	18"	24"	30"	36"	42"	48"
14+35 -L- LT		401			584.68'	584.48'																					20'															
16+35 -L- LT		402			583.02'	582.63'			26'																																	
TOTALS									26'																		20'															

STATION	**" R. C. PIPE (CLASS V)	**" R. C. PIPE CULVERTS, CONTRACTOR DESIGN PIPE	**" R. C. PIPE CULVERTS, CONTRACTOR DESIGN PIPE	15" SIDE DRAIN PIPE	18" SIDE DRAIN PIPE	ENDWALLS STD. 838.01, STD. 838.11 OR STD. 838.80 (UNLESS NOTED OTHERWISE) CU. YDS. R.C.P.	C.S.P.	QUANTITIES FOR DRAINAGE STRUCTURES * TOTAL L.F. FOR PAY QUANTITY SHALL BE COL. 'A' + (1.3 X COL. B') PER EACH (0' THRU 5.0')	LIN. *FT. A 5.0' THRU 10.0'	B 10.0' AND ABOVE	C.B. STD. 840.01 OR STD. 840.02	FRAME, GRATES AND HOOD STANDARD 840.03 TYPE OF GRATE E	F	G	CONCRETE TRANSITIONAL SECTION CATCH BASIN	DROP INLET	G.D.I. FRAME WITH GRATE STD. 840.22	G.D.I. FRAME WITH TWO GRATES STD. 840.22	G.D.I. (N.S.) FRAME WITH GRATE STD. 840.24	G.D.I. (N.S.) FRAME WITH TWO GRATES STD. 840.24	J.B. STD. 840.31 OR 840.32	CORR. STEEL ELBOWS NO. & SIZE	CONC. COLLARS CL "B" C.Y. STD 840.72	CONC. & BRICK PIPE PLUG, C.Y. STD. 840.71	PIPE REMOVAL LIN.FT.	REMARKS
14+35 -L- LT																									20'	REMOVE EXISTING 12" RCP
16+35 -L- LT																										
TOTALS																										REMOVE EXISTING 12" HDPE (226 L.S. GRADING)

ABBREVIATIONS

- C.B. CATCH BASIN
- N.D.I. NARROW DROP INLET
- D.I. DROP INLET
- G.D.I. GRATED DROP INLET
- G.D.I. (N.S.) GRATED DROP INLET (NARROW SLOT)
- J.B. JUNCTION BOX
- M.H. MANHOLE
- T.B.D.I. TRAFFIC BEARING DROP INLET
- T.B.J.B. TRAFFIC BEARING JUNCTION BOX

4/04/06

19-MAR-2019 15:41
...\NC16_GreyByrum\sum\NC16_GreyByrum_un6_sum.dgn

PROJECT NO.	SHEET NO.
44856.3.12	4
F.A. PROJECT NO. HSIP-0016(062)	

ROADWAY DESIGN ENGINEER

NORTH CAROLINA PROFESSIONAL SEAL 034357 ENGINEER SEAN MICHAEL EFFERSON

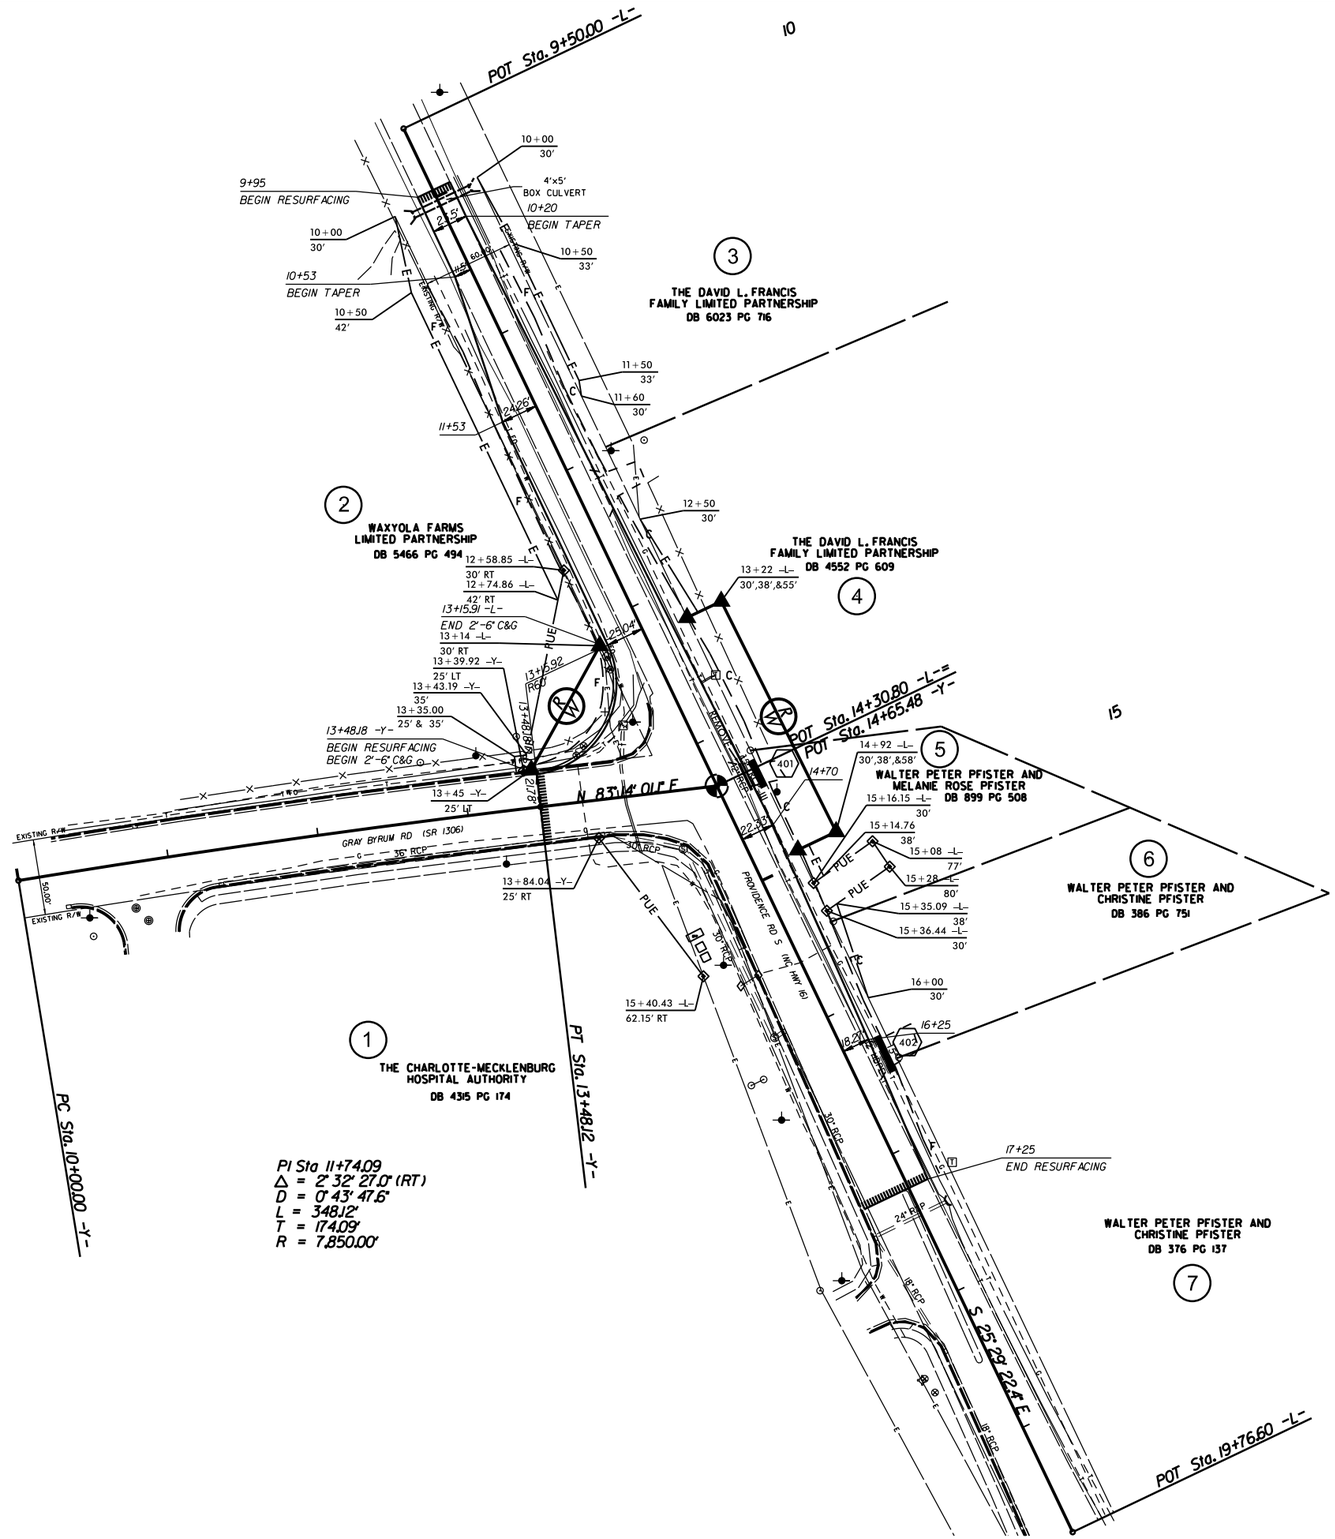

NOTE: INCIDENTAL MILL APPROXIMATELY 25' AT EACH TIE IN TO PROVIDE A SMOOTH TRANSITION TO THE EXISTING ASPHALT PAVEMENT.

TURN LANES AT NC 16 (PROVIDENCE RD.S) AND GRAY BYRUM (SR-1306)

			REVISIONS	
SCALE	1"=50'	DIVISION OF HIGHWAYS STATE OF NORTH CAROLINA DEPARTMENT OF TRANSPORTATION		
DATE	01-2019			
DWG. BY	CEB			
DESIGN BY	JDH			
APPROVED	JDH			

TIP PROJECT: W-5710L

STATE	STATE PROJECT REFERENCE NO.	SHEET NO.	TOTAL SHEETS
N.C.	44856.3.12	EC-1	

STATE PROJ. NO.	F.A. PROJ. NO.	DESCRIPTION
44856.1.12	HSIP-0016(062)	
44856.2.12	HSIP-0016(062)	
44856.3.12	HSIP-0016(062)	

STATE OF NORTH CAROLINA
DIVISION OF HIGHWAYS

PLAN FOR PROPOSED
HIGHWAY EROSION CONTROL

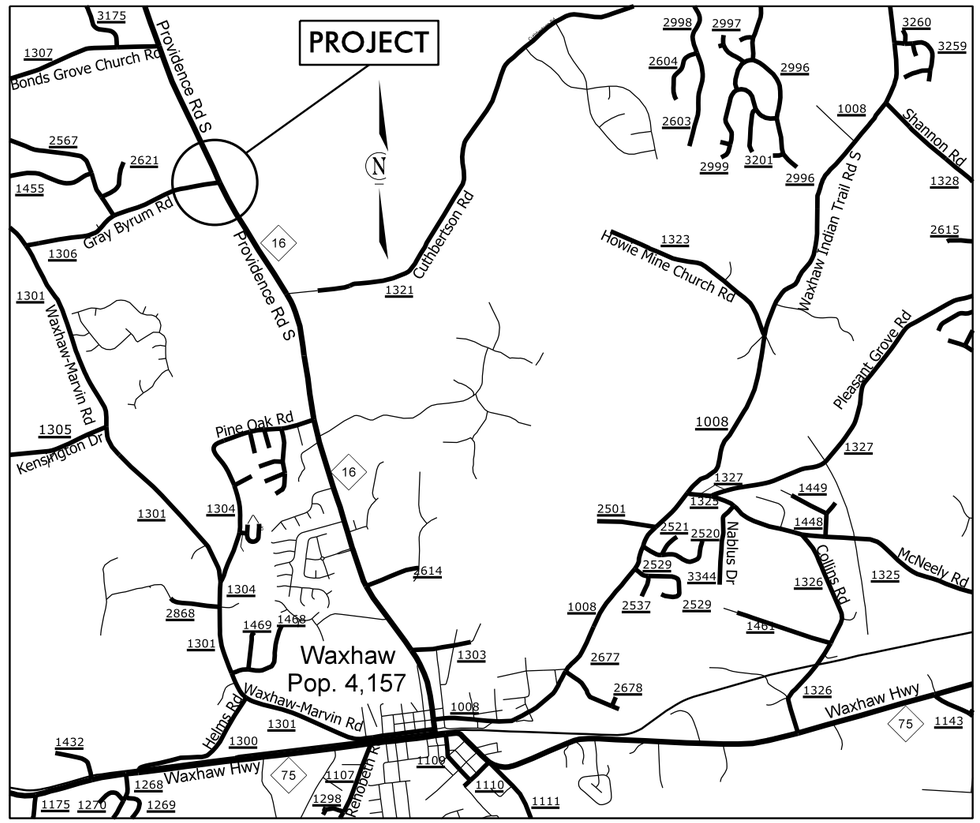

VICINITY MAP NOT TO SCALE

EROSION AND SEDIMENT CONTROL MEASURES

Std. #	Description	Symbol
1630.03	Temporary Silt Ditch	TSD
1630.05	Temporary Diversion	TD
1605.01	Temporary Silt Fence	
1606.01	Special Sediment Control Fence	
1622.01	Temporary Berms and Slope Drains	
1630.02	Silt Basin Type B	
1633.01	Temporary Rock Silt Check Type-A	
	Temporary Rock Silt Check Type-A with Matting and Polyacrylamide (PAM)	
1633.02	Temporary Rock Silt Check Type-B	
	Wattle / Coir Fiber Wattle	SW / CFW
	Wattle / Coir Fiber Wattle with Polyacrylamide (PAM)	
1634.01	Temporary Rock Sediment Dam Type-A	
1634.02	Temporary Rock Sediment Dam Type-B	
1635.01	Rock Pipe Inlet Sediment Trap Type-A	
1635.02	Rock Pipe Inlet Sediment Trap Type-B	
1630.04	Stilling Basin	
1630.06	Special Stilling Basin	
	Rock Inlet Sediment Trap:	
1632.01	Type A	A
1632.02	Type B	B
1632.03	Type C	C
	Skimmer Basin	
	Tiered Skimmer Basin	
	Infiltration Basin	

THIS PROJECT CONTAINS EROSION CONTROL PLANS FOR CLEARING AND GRUBBING PHASE OF CONSTRUCTION.

GRAPHIC SCALE

0
PLANS

0
PROFILE (HORIZONTAL)

0
PROFILE (VERTICAL)

ROADSIDE ENVIRONMENTAL UNIT
DIVISION OF HIGHWAYS
STATE OF NORTH CAROLINA

THESE EROSION AND SEDIMENT CONTROL PLANS COMPLY WITH THE REGULATIONS SET FORTH BY THE NCG-010000 GENERAL CONSTRUCTION PERMIT EFFECTIVE AUGUST 3, 2011 ISSUED BY THE NORTH CAROLINA DEPARTMENT OF ENVIRONMENT AND NATURAL RESOURCES DIVISION OF WATER QUALITY.

Prepared In the Office of:

DDC UNIT DIVISION 10

DEPARTMENT OF TRANSPORTATION
DIVISION OF HIGHWAYS

2018 STANDARD SPECIFICATIONS

Designed by:

CHAD BURRIS — *NAME*
4159 — *LEVEL III CERTIFICATION NO.*

Roadway Standard Drawings

The following roadway english standards as appear in "Roadway Standard Drawings"– Roadway Design Unit – N. C. Department of Transportation – Raleigh, N. C., dated January 2018 and the latest revison thereto are applicable to this project and by reference hereby are considered a part of these plans.

1604.01	Railroad Erosion Control Detail	1632.01	Rock Inlet Sediment Trap Type A
1605.01	Temporary Silt Fence	1632.02	Rock Inlet Sediment Trap Type B
1606.01	Special Sediment Control Fence	1632.03	Rock Inlet Sediment Trap Type C
1607.01	Gravel Construction Entrance	1633.01	Temporary Rock Silt Check Type A
1622.01	Temporary Berms and Slope Drains	1633.02	Temporary Rock Silt Check Type B
1630.01	Riser Basin	1634.01	Temporary Rock Sediment Dam Type A
1630.02	Silt Basin Type B	1634.02	Temporary Rock Sediment Dam Type B
1630.03	Temporary Silt Ditch	1635.01	Rock Pipe Inlet Sediment Trap Type A
1630.04	Stilling Basin	1635.02	Rock Pipe Inlet Sediment Trap Type B
1630.05	Temporary Diversion	1640.01	Coir Fiber Baffle
1630.06	Special Stilling Basin	1645.01	Temporary Stream Crossing
1631.01	Matting Installation		

01-MAR-2019 15:48
R:\Roadway\Proj\Erosion\VNC16_Gray_Byrum_un6_erosion_TSH.dgn
$$$$USER$$$$
PLOT DATE: 3/1/2019

PROJECT NO.	SHEET NO.
44856.1.12	EC-2
F.A. PROJECT NO. HSIP-0016(062)	

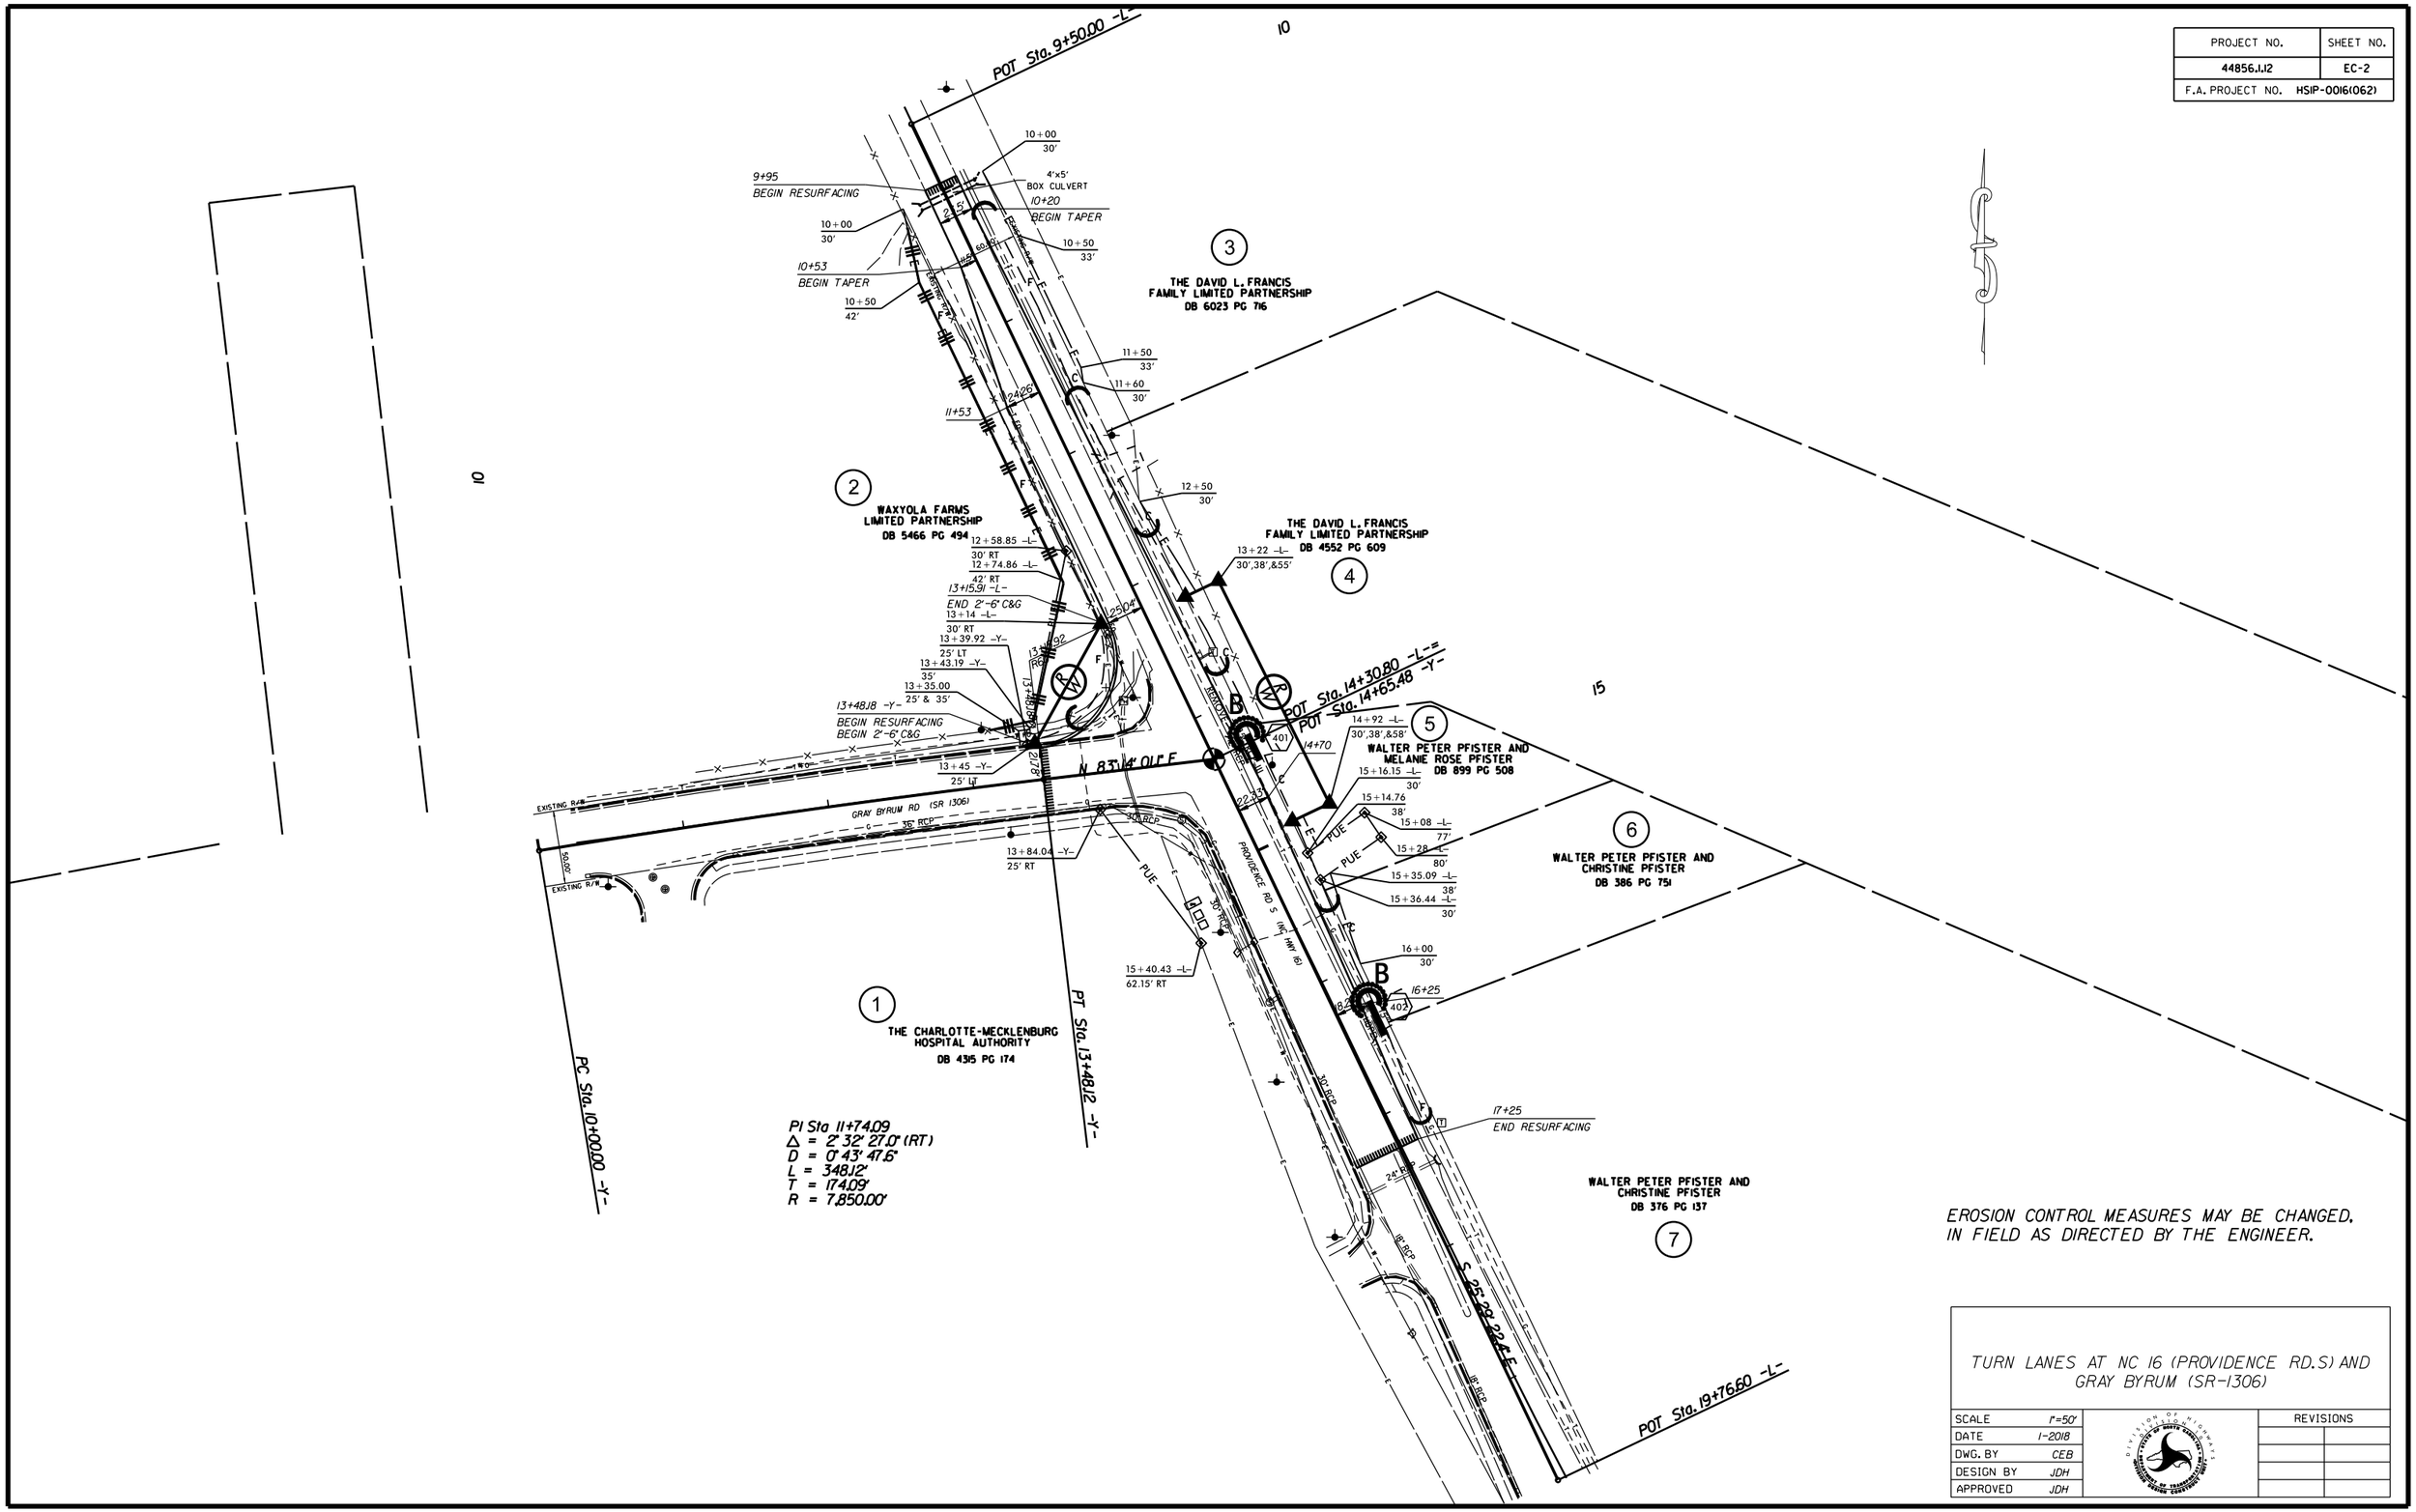

EROSION CONTROL MEASURES MAY BE CHANGED, IN FIELD AS DIRECTED BY THE ENGINEER.

TURN LANES AT NC 16 (PROVIDENCE RD.S) AND GRAY BYRUM (SR-1306)

		REVISIONS	
SCALE	1"=50'		
DATE	1-2018		
DWG. BY	CEB		
DESIGN BY	JDH		
APPROVED	JDH		

PROJECT NO.	SHEET NO.
44856.3.12	PMP-1

ROADWAY DESIGN ENGINEER

NORTH CAROLINA PROFESSIONAL SEAL 034357 ENGINEER SEAN MICHAEL EPPERSON

PAVEMENT MARKING SCHEDULE

PAVEMENT MARKING LINES

TA - WHITE EDGELINE (4",90 MIL)
TB - YELLOW EDGELINE (4",90 MIL)
TC - 10FT.WHITE SKIP (4",90 MIL)
TD - 3FT.-9FT./SP WHITE MINISKIP (4",90 MIL)
TE - WHITE SOLID LANE LINE (4",90 MIL)
TF - 10FT.YELLOW SKIP (4",90 MIL)
TH - YELLOW SINGLE CENTER (4",90 MIL)
TI - YELLOW DOUBLE CENTER (4",90 MIL)
TJ - 10FT.WHITE SKIP (6",90 MIL)
TK - 3FT.-9FT./SP WHITE MINISKIP (6",90 MIL)
TL - WHITE SOLID LANE LINE (6",90 MIL)
TM - 10FT.YELLOW SKIP (6",90 MIL)
TN - WHITE GORELINE (8",90 MIL)
TO - WHITE DIAGONAL (8",90 MIL)
TP - YELLOW DIAGONAL (8",90 MIL)
TQ - WHITE CROSSWALK LINE (8",90 MIL)
TR - WHITE SOLID LANE LINE (8",90 MIL)
TS - WHITE GORELINE (12",90 MIL)
TT - WHITE SOLID LANE LINE (12",90 MIL)

TU - WHITE DIAGONAL (12",90 MIL)
TV - YELLOW DIAGONAL (12",90 MIL)
T1 - WHITE LINE,RR X (16",90 MIL)
T2 - WHITE STOPBAR (24",90 MIL)
T3 - WHITE CROSSWALK LINE (24",90 MIL)
T4 - WHITE RUMBLE STRIP (4",240 MIL)
T5 - YELLOW RUMBLE STRIP (4",240 MIL)
T6 - WHITE EDGELINE (6",90 MIL)
T7 - YELLOW EDGELINE (6",90 MIL)
T8 - 2FT.-6FT./SP WHITE MINISKIP (4",90 MIL)
T9 - 2FT.-6FT./SP YELLOW MINISKIP (4",90 MIL)
T10 - 3FT.-3FT./SP WHITE MINISKIP (12",90 MIL)
T11 - 2FT.-6FT./SP WHITE MINISKIP (6",90 MIL)
T12 - 2FT.-6FT./SP YELLOW MINISKIP (6",90 MIL)
T13 - 3FT.-9FT./SP WHITE MINISKIP (8",90 MIL)
T14 - 3FT.-9FT./SP WHITE MINISKIP (12",90 MIL)
T15 - YELLOW SINGLE CENTER (6",90 MIL)
T16 - YELLOW DOUBLE CENTER (6",90 MIL)
T17 - 3FT.-3FT./SP WHITE MINISKIP ENTRANCE LINE (8",90 MIL)

PAVEMENT MARKING SYMBOLS

UA -LEFT TURN ARROW (90 MIL)
UB - RIGHT TURN ARROW (90 MIL)
UC - STRAIGHT ARROW (90 MIL)
UD - COMBO. LEFT/STRAIGHT ARROW (90 MIL)
UE - COMBO. RIGHT/STRAIGHT ARROW (90 MIL)
UF - COMBO. LEFT/RIGHT ARROW (90 MIL)
UG - COMBO. LEFT/RIGHT/STRAIGHT ARROW (90 MIL)
UH - HANDICAP PARKING (90 MIL)
UI - ALPHANUMERIC CHAR. (90 MIL)
UJ - BICYCLE SYMBOL (90 MIL)
UK - BICYCLE STRAIGHT ARROW (90 MIL)
UL - BICYCLE CHAR. (90 MIL)
UM - 12"YIELD LINE TRIANGLE (90 MIL)
UN - 24"YIELD LINE TRIANGLE (90 MIL)
UO - BICYCLE LEFT ARROW (90 MIL)
UP - MERGE ARROW (90 MIL)
UQ - RAMP ARROW SYMBOL (90 MIL)
UR - SHARROW (90 MIL)
US - BICYCLE LOOP DETECTOR (90 MIL)
UT - U-TURN ARROW (90 MIL)

UU - FISH-HOOK STRAIGHT ARROW (90 MIL)
UV - FISH-HOOK LEFT/STRAIGHT ARROW (90 MIL)
UW - FISH-HOOK RIGHT/STRAIGHT ARROW (90 MIL)
UX - FISH-HOOK LEFT/RIGHT ARROW (90 MIL)
UY - FISH-HOOK LEFT/RIGHT/STRAIGHT ARROW (90 MIL)
UZ - FISH-HOOK W/CIRCLE STRAIGHT ARROW (90 MIL)

WA - FISH-HOOK W/CIRCLE LEFT ARROW (90 MIL)
WB - FISH-HOOK W/CIRCLE LEFT/STRAIGHT ARROW (90 MIL)
WC - FISH-HOOK W/CIRCLE LEFT/RIGHT/STRAIGHT ARROW (90 MIL)

MA - PERMANENT RAISED MARKER (YELLOW & YELLOW)
MB - PERMANENT RAISED MARKER (CRYSTAL & RED)
MC - PERMANENT RAISED MARKER (YELLOW & RED)
MD - PERMANENT RAISED MARKER (YELLOW)
ME - SNOWPLOWABLE MARKER (YELLOW & YELLOW)
MF - SNOWPLOWABLE MARKER (CRYSTAL & RED)
MG - SNOWPLOWABLE MARKER (YELLOW & RED)
ML - PERMANENT RAISED MARKER (CRYSTAL & CRYSTAL)
MO - SNOWPLOWABLE MARKER (CRYSTAL & CRYSTAL)

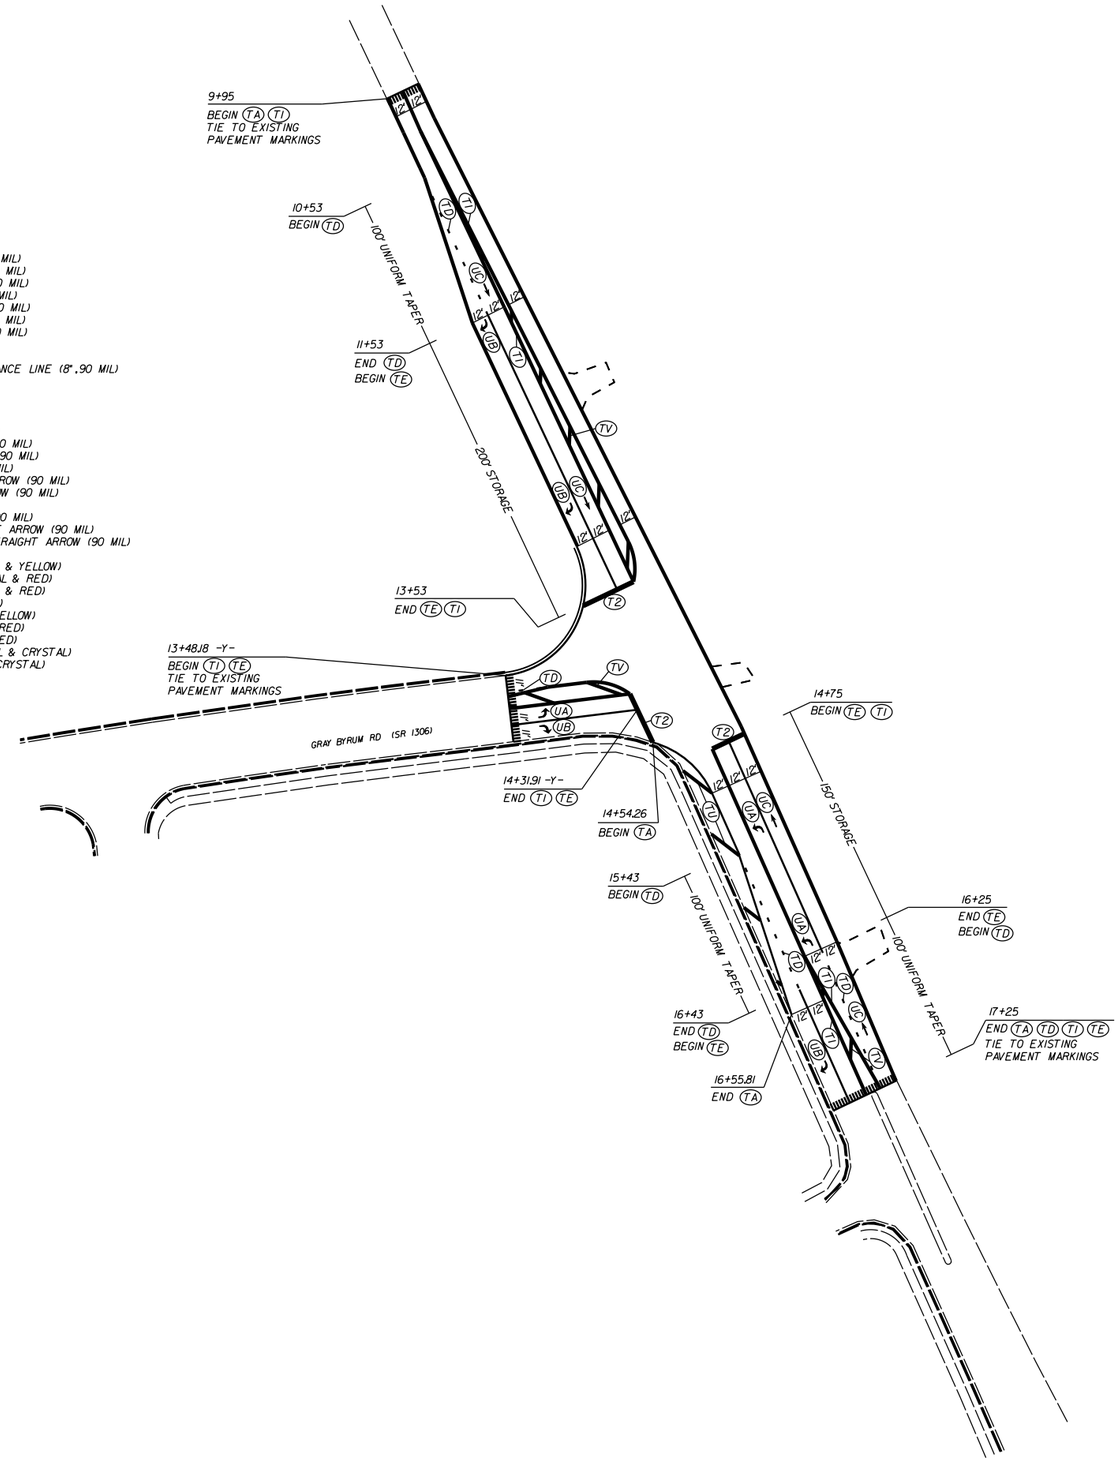

TURN LANES AT NC 16 (PROVIDENCE RD) AND GRAY BYRUM (SR-1306)

			REVISIONS	
SCALE	1"=50'	DIVISION OF HIGHWAYS STATE OF NORTH CAROLINA DEPARTMENT OF TRANSPORTATION		
DATE	01-2019			
DWG. BY	CEB			
DESIGN BY	JDH			
APPROVED	JDH			

0 2.5 5	PROJ. REFERENCE NO.	SHEET NO.
	44856.3.12	X-1

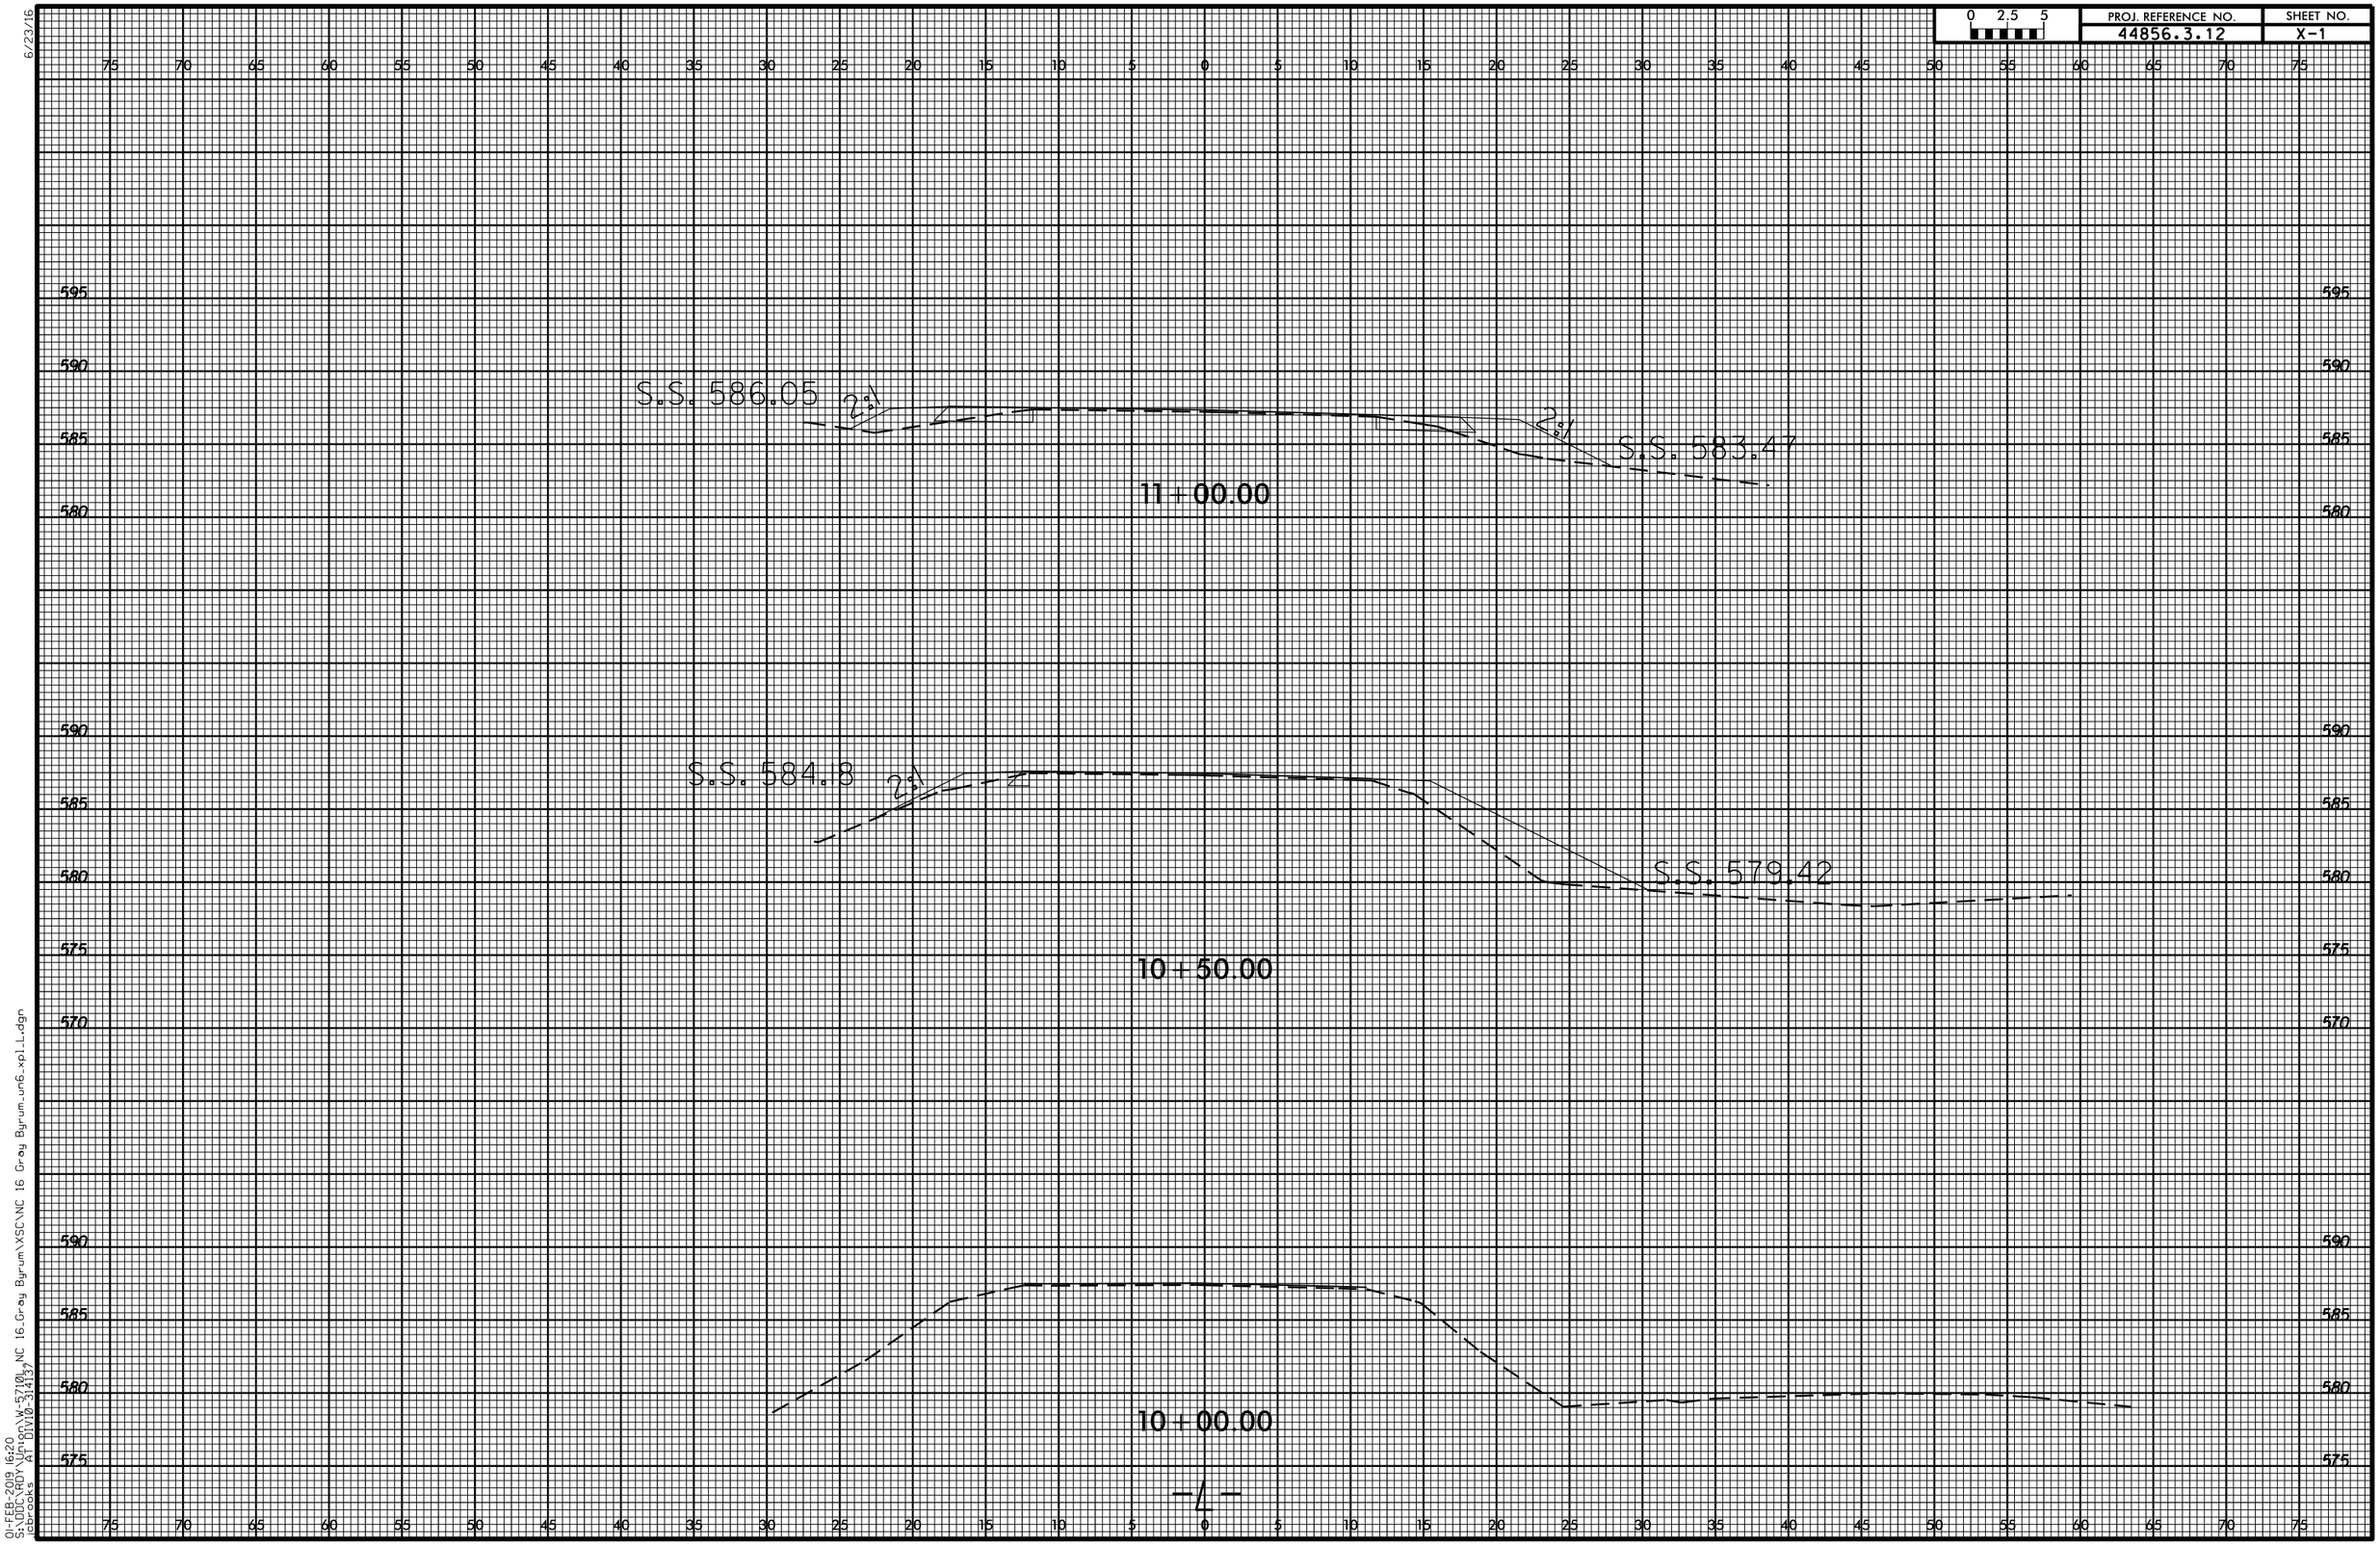

6/23/16
01-FEB-2019 16:20
S:\DOC\RDY\Union\W-5710_NC 16_Gray Bynum\XSC\NC 16 Gray Bynum_un6_xpl_L.dgn
jebrooks
AT (919)-3413)

0 2.5 5	PROJ. REFERENCE NO.	SHEET NO.
	44856.3.12	X-2

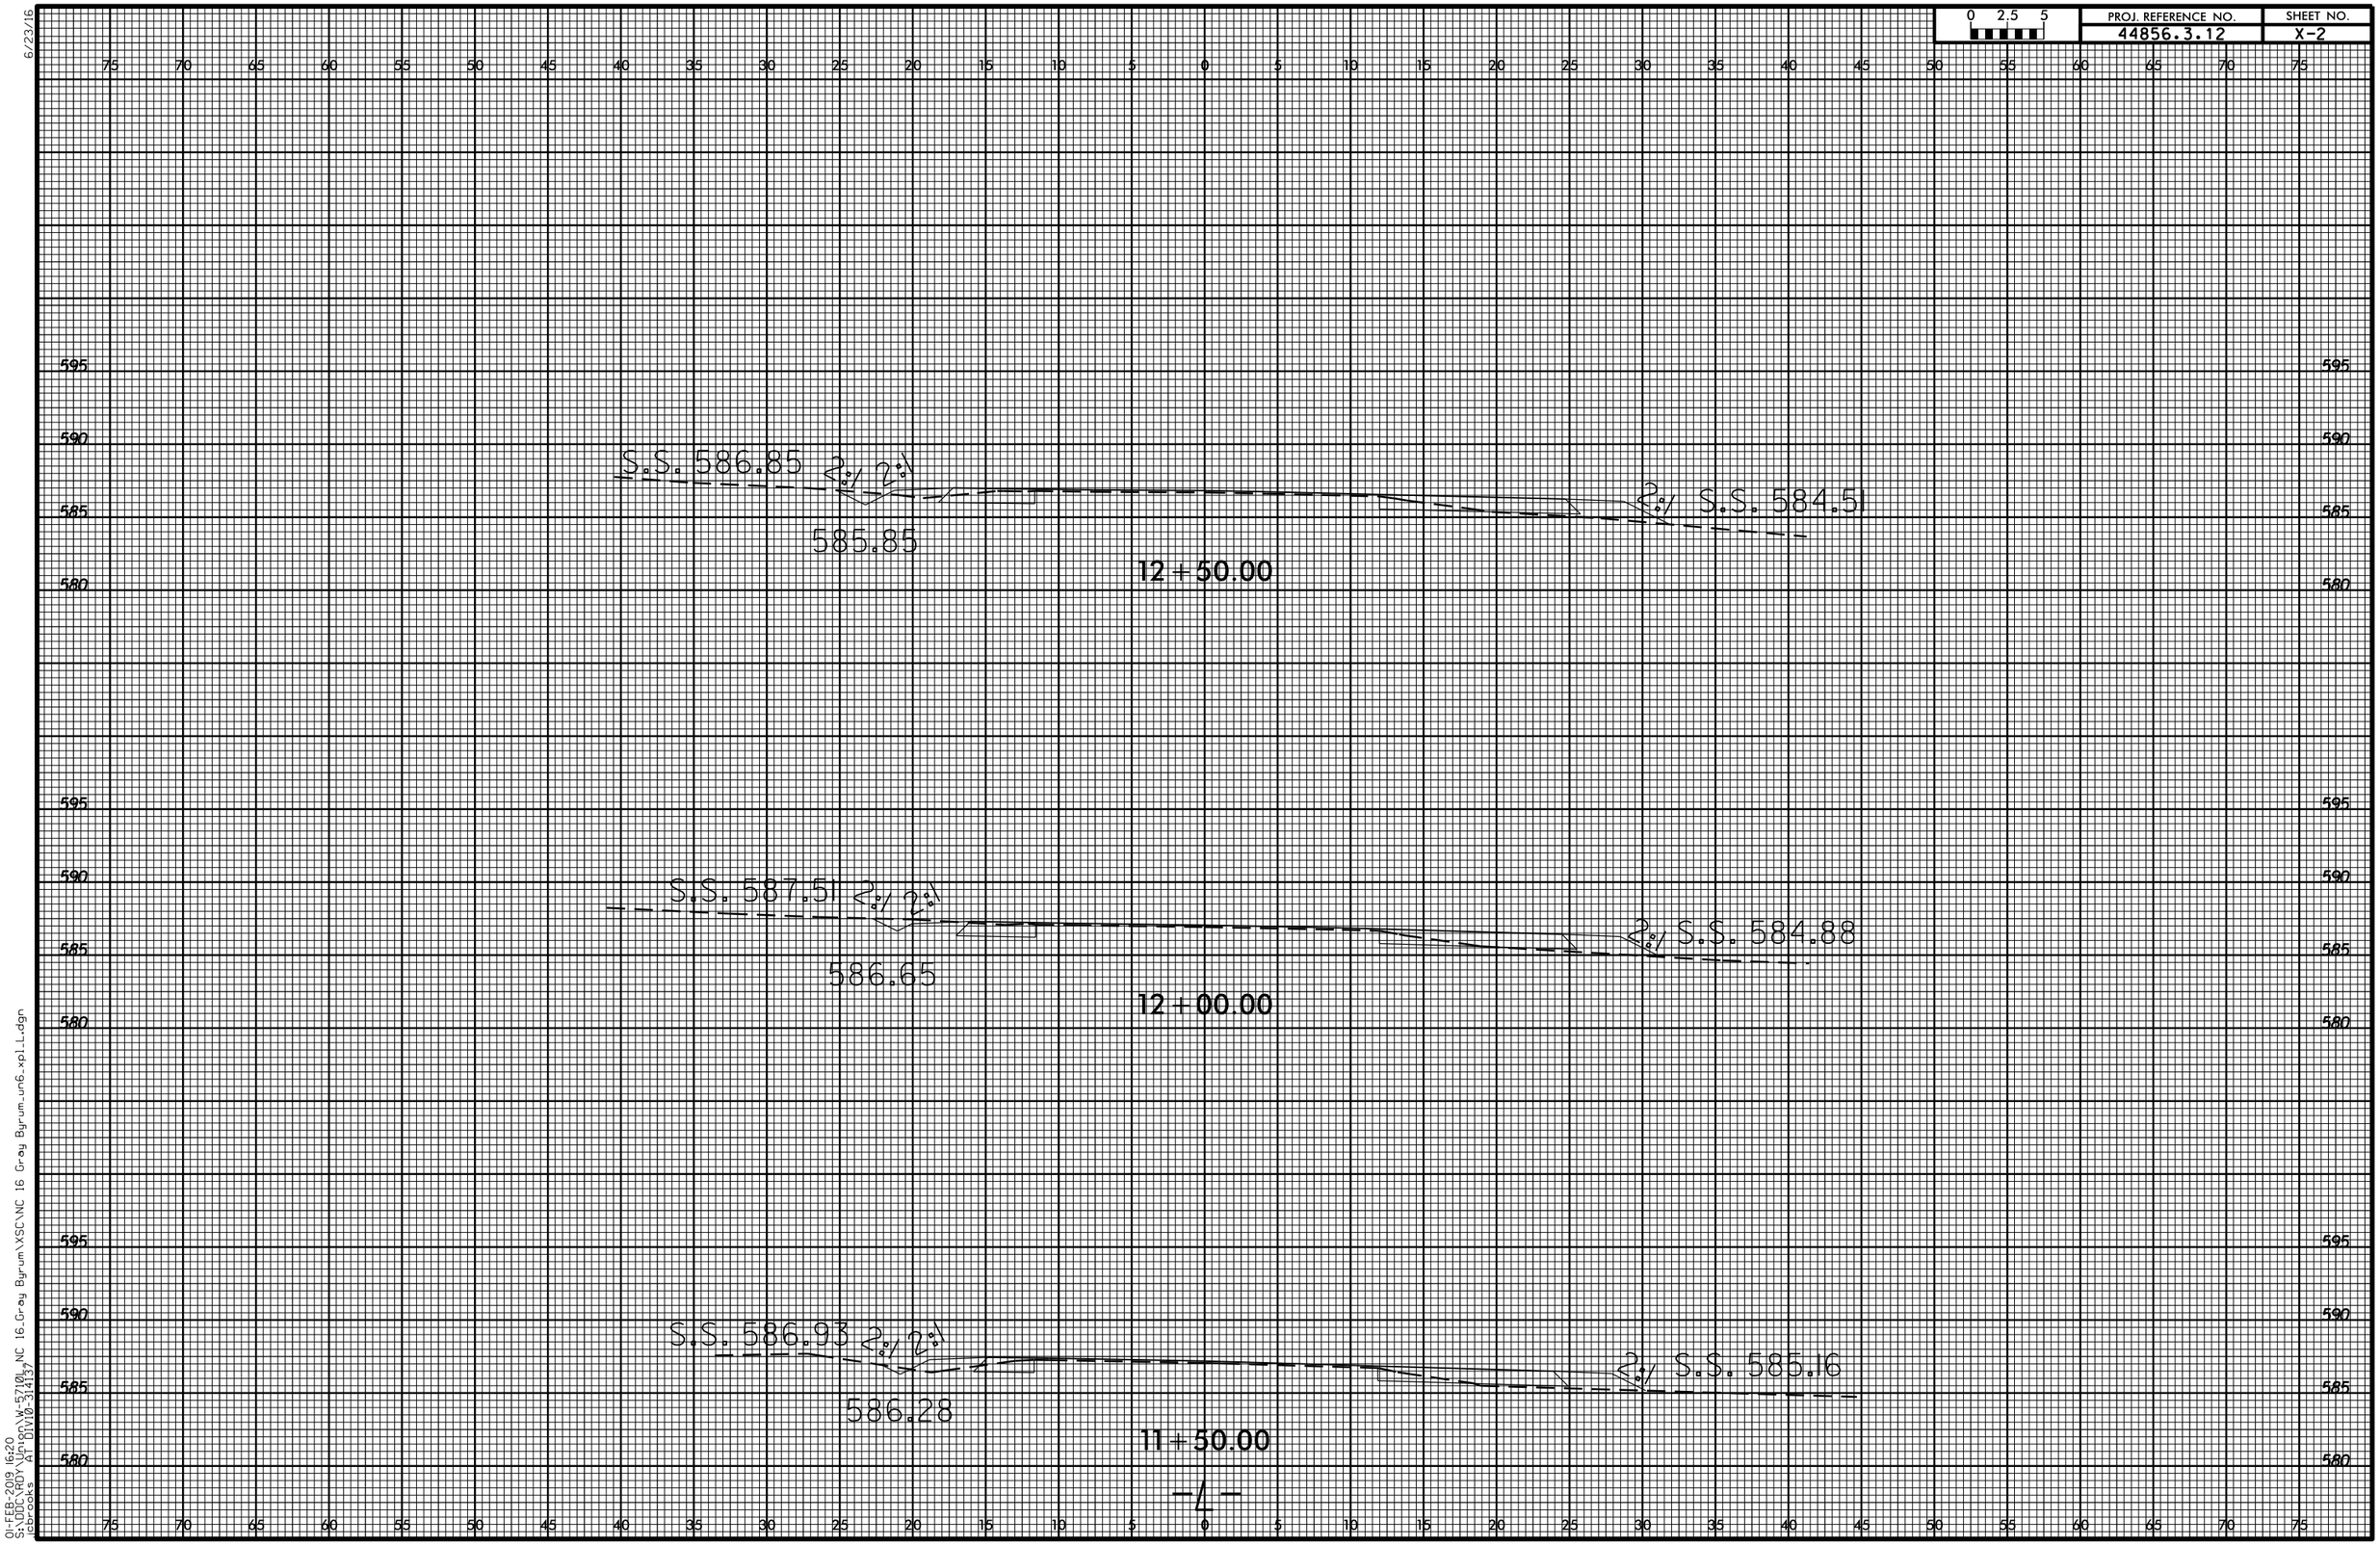

6/23/16

01-FEB-2019 16:20
S:\DOCNRDY\Union\W-5710_NC 16_Gray Byrum\XSC\NC 16 Gray Byrum_un6_xpl_L.dgn
ebrooks AT DIVIO-3145)

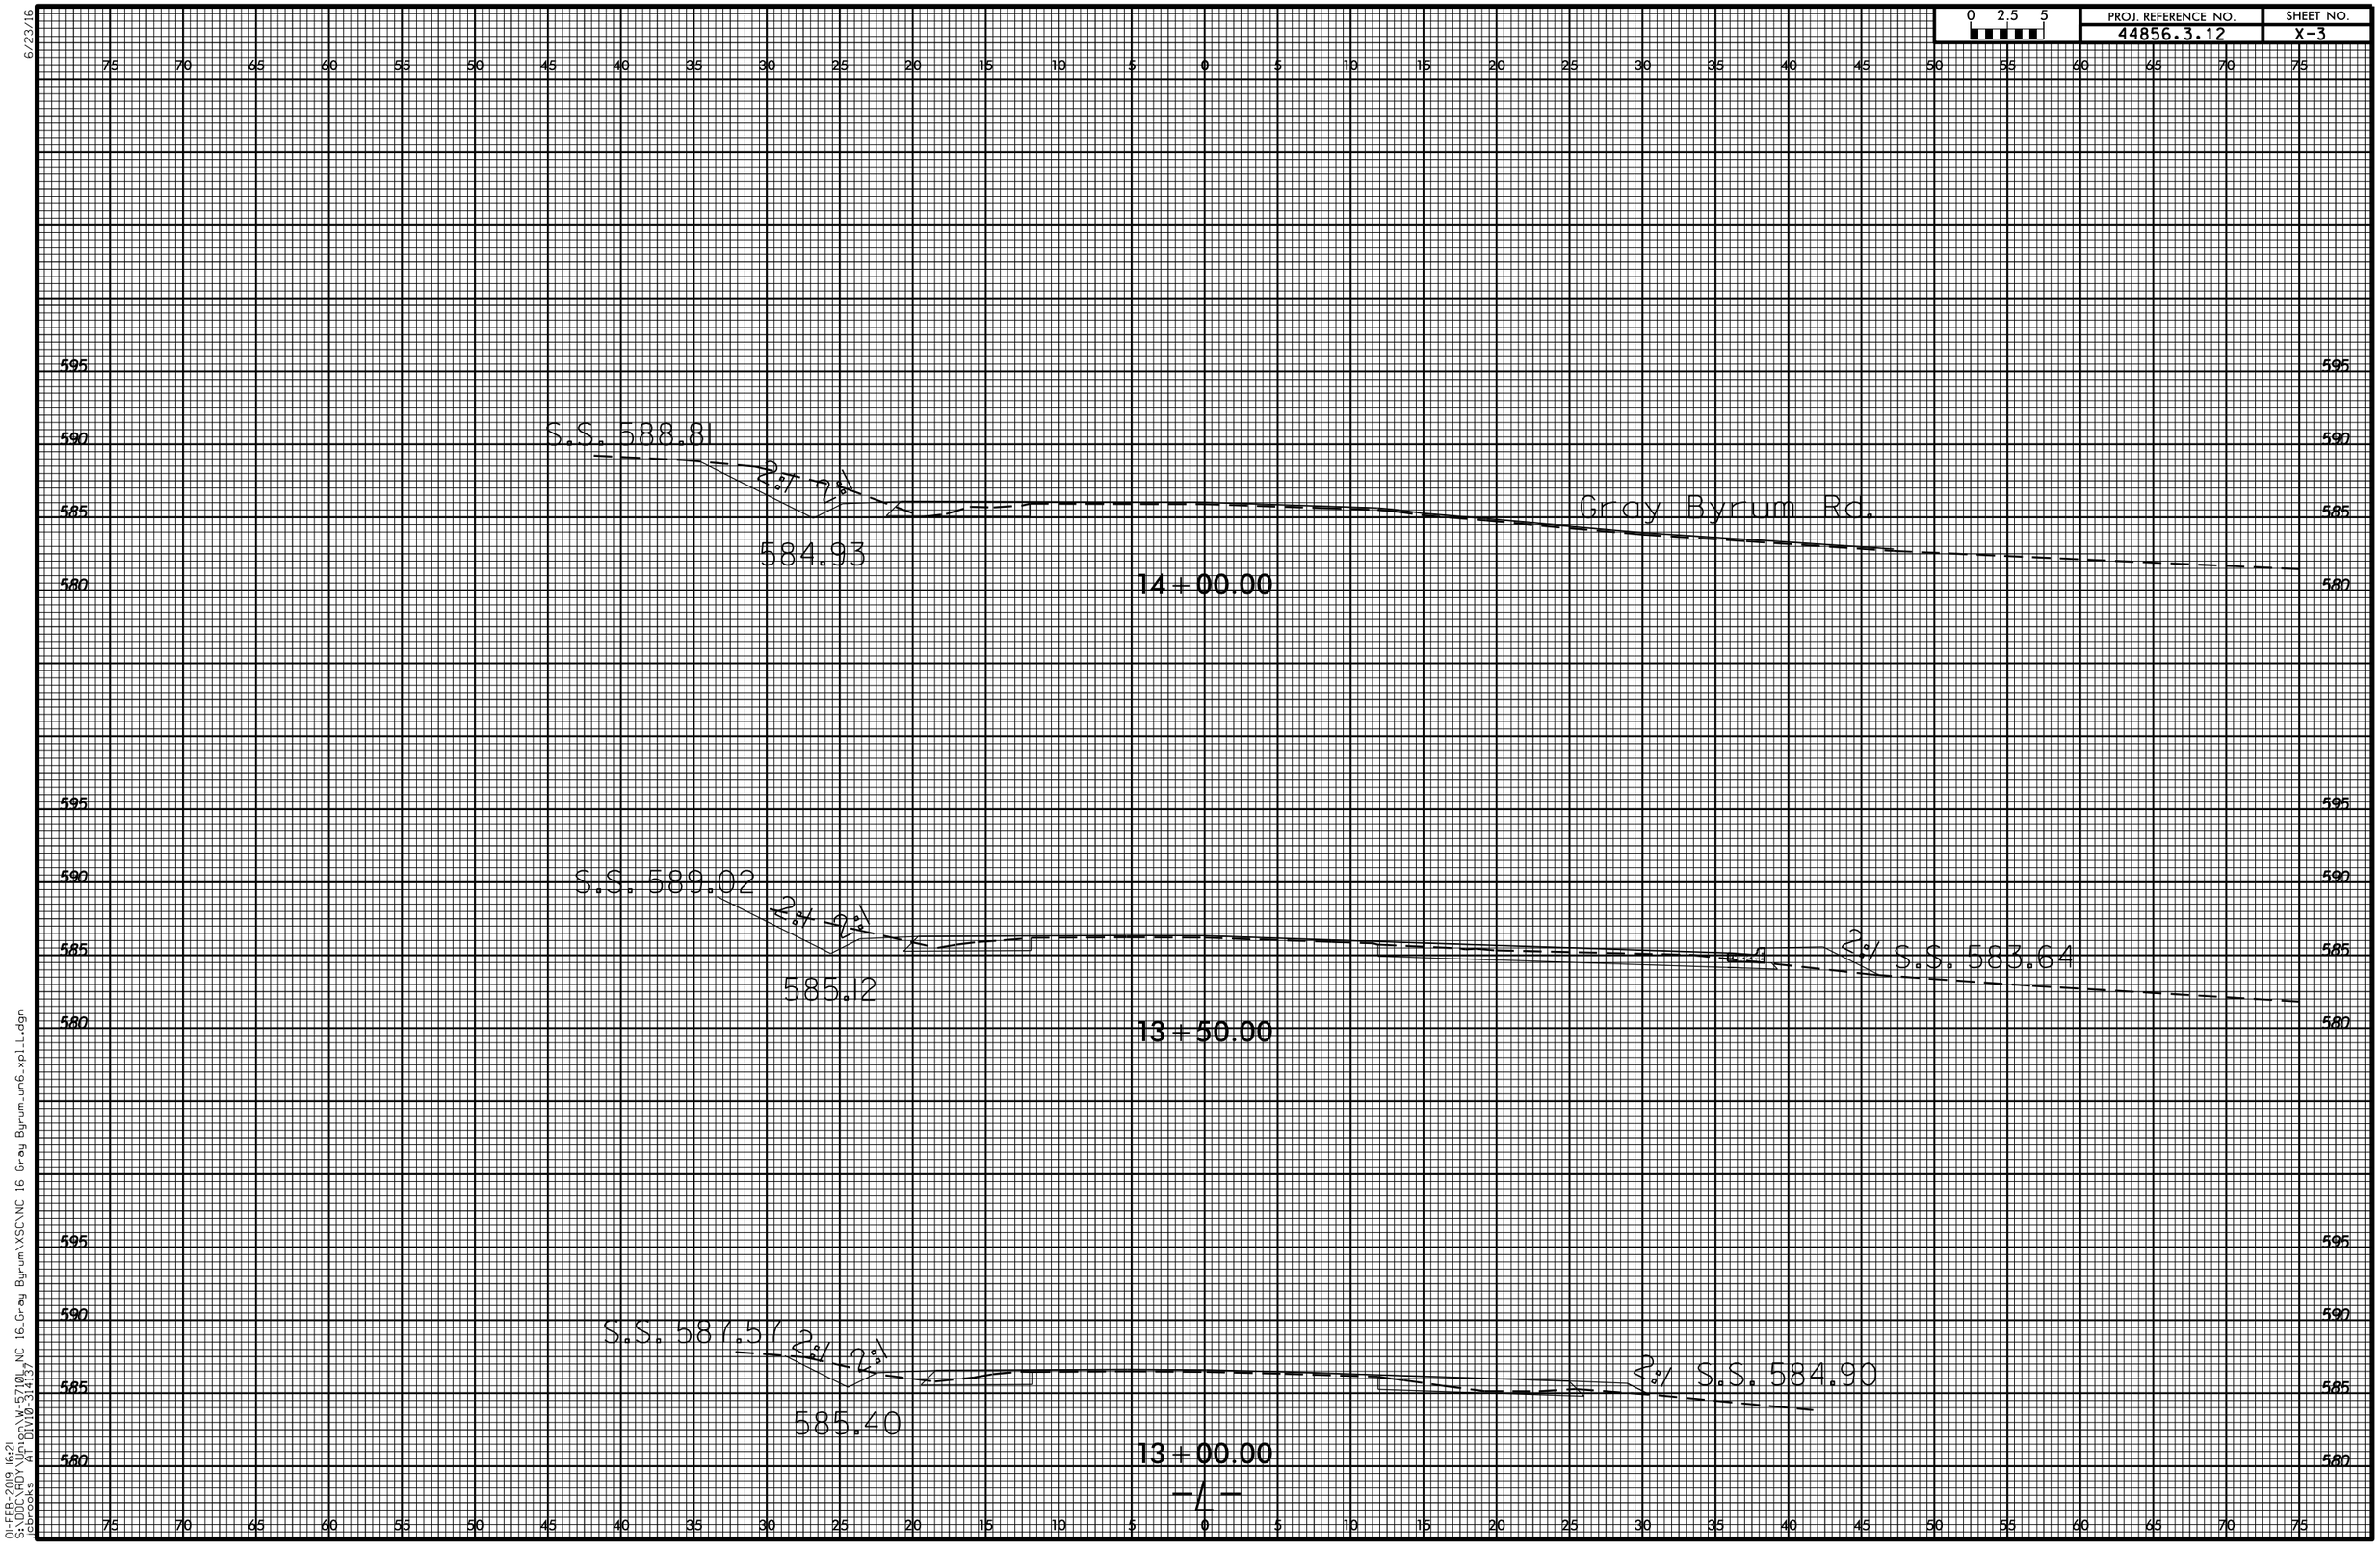

6/23/16

01-FEB-2019 16:21
S:\DOC\RDY\Union\W-5710_NC 16_Gray Byrum\XSC\NC 16 Gray Byrum_un6_xpl_L.dgn
lebrooks AT DIVIO-3141537

6/23/16

0 2.5 5	PROJ. REFERENCE NO.	SHEET NO.
	44856.3.12	X-4

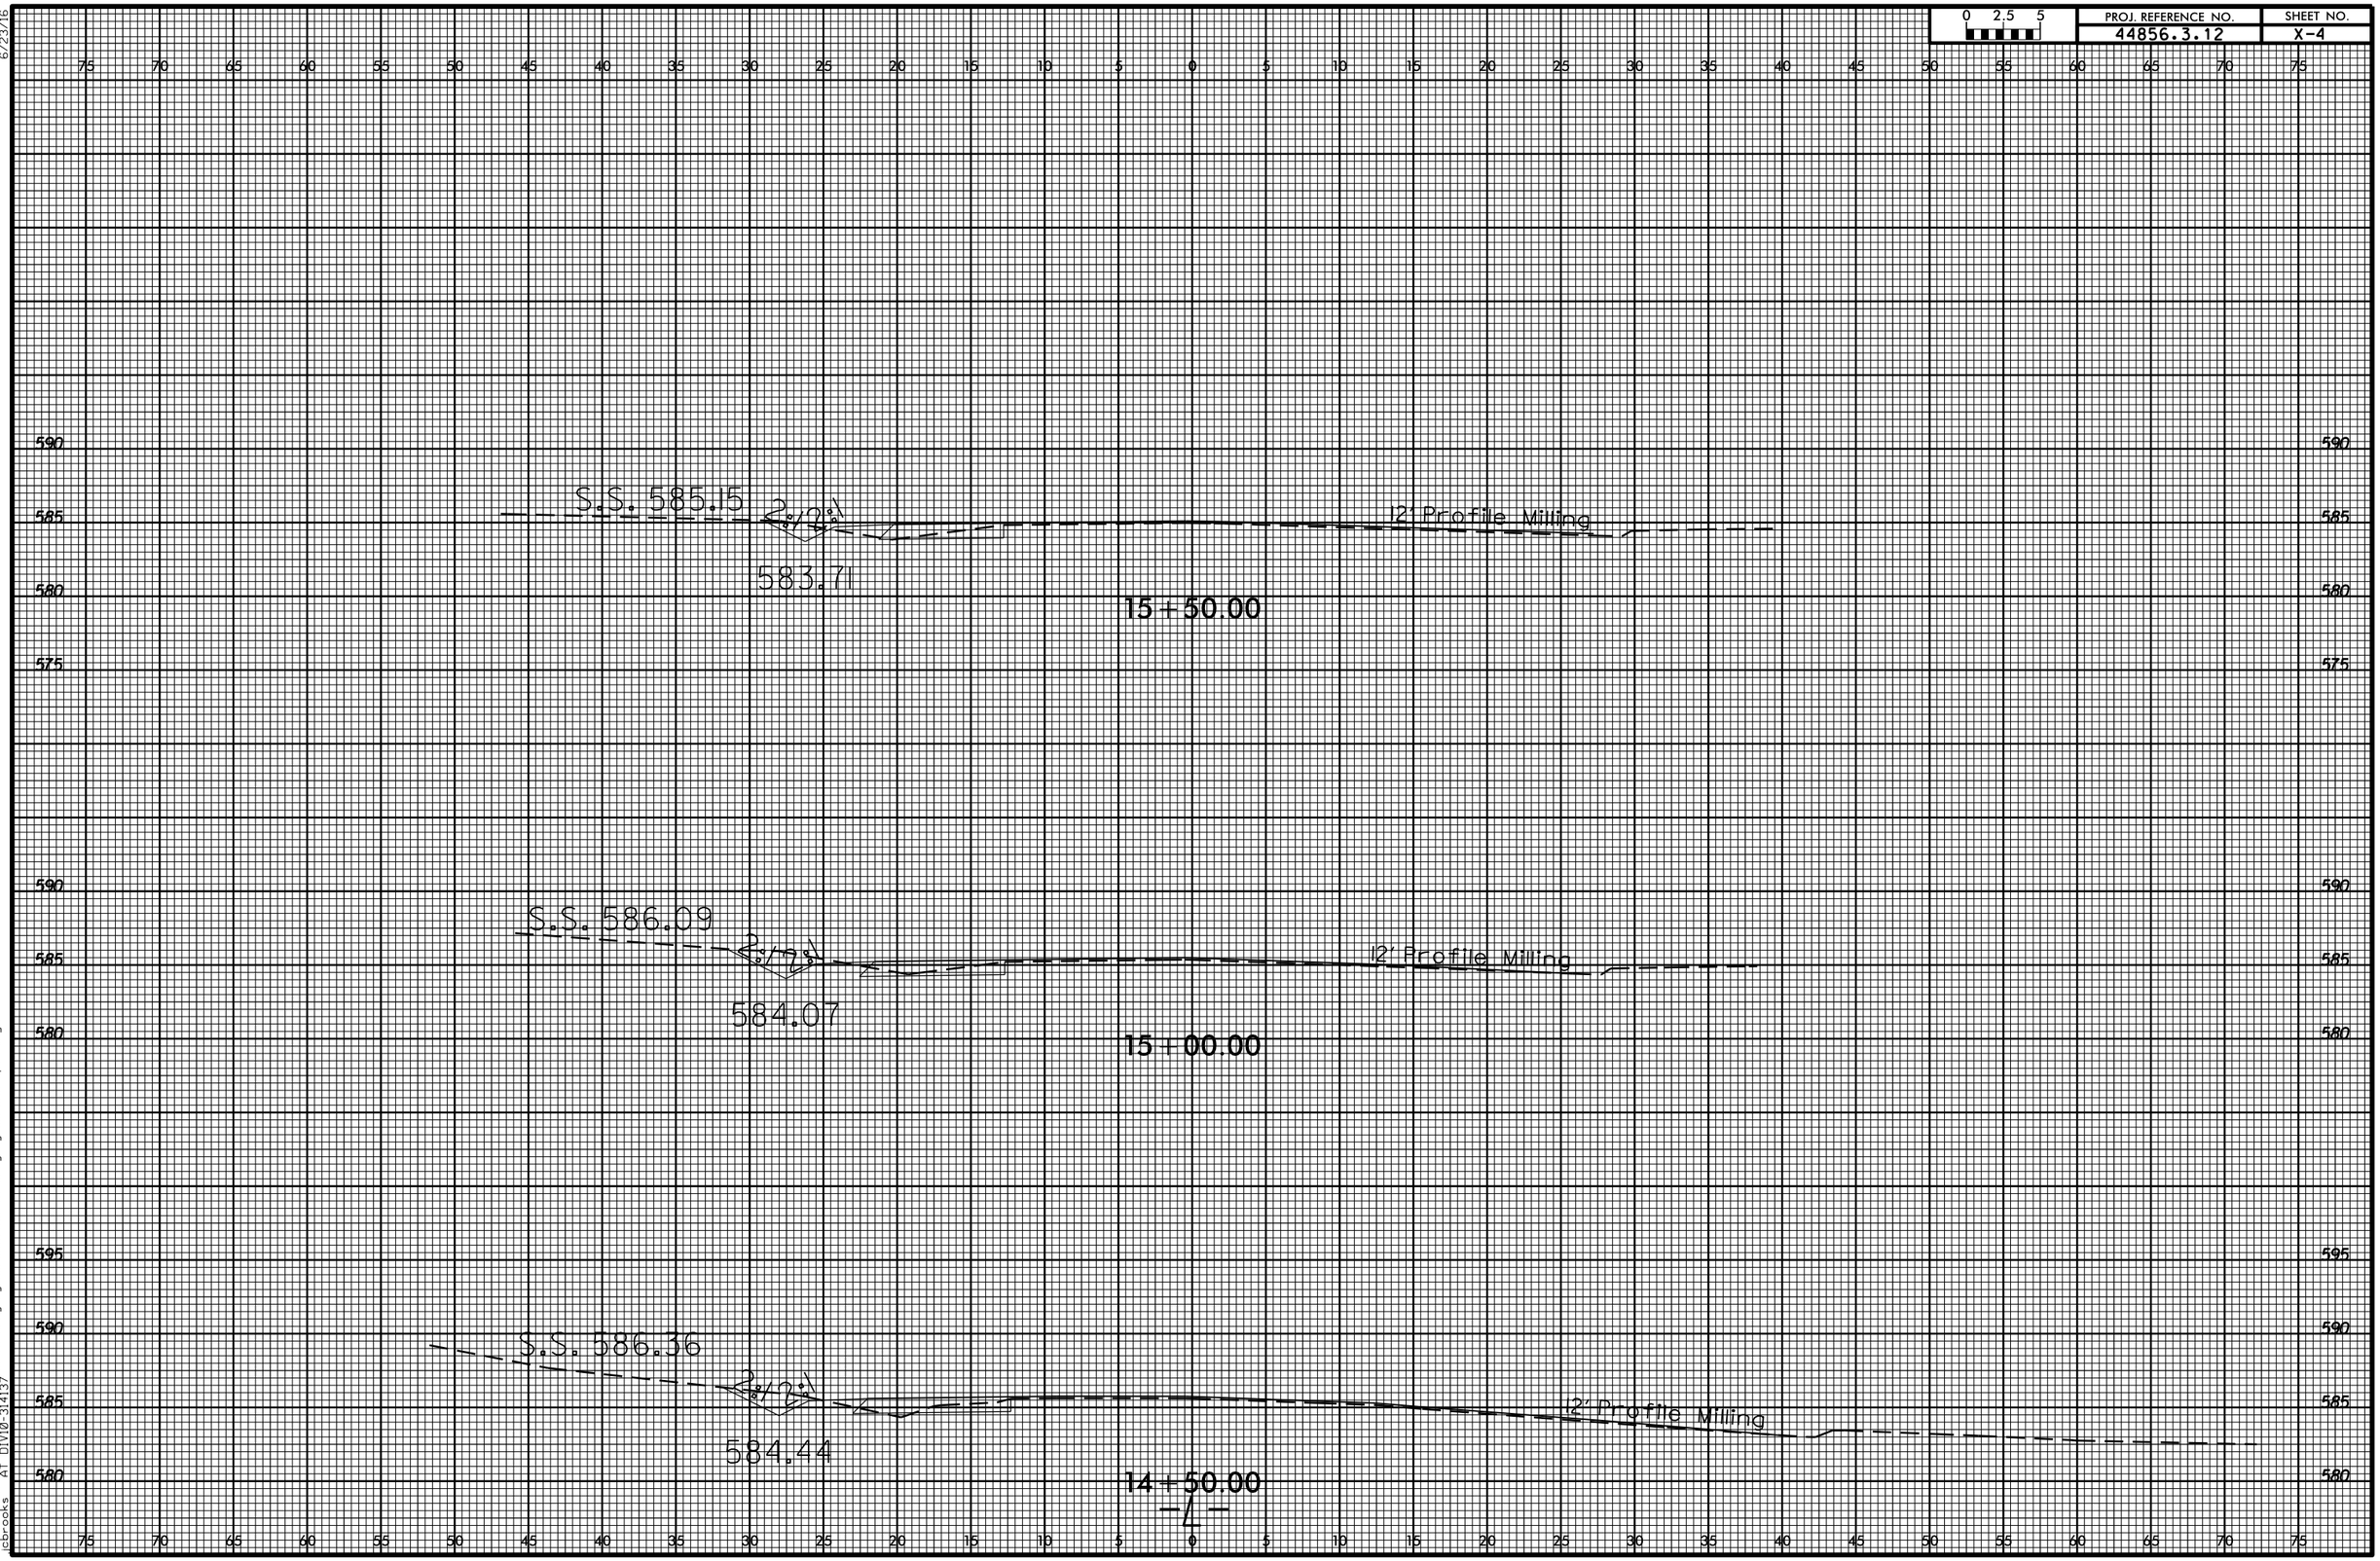

01-FEB-2019 16:21
ebrooks

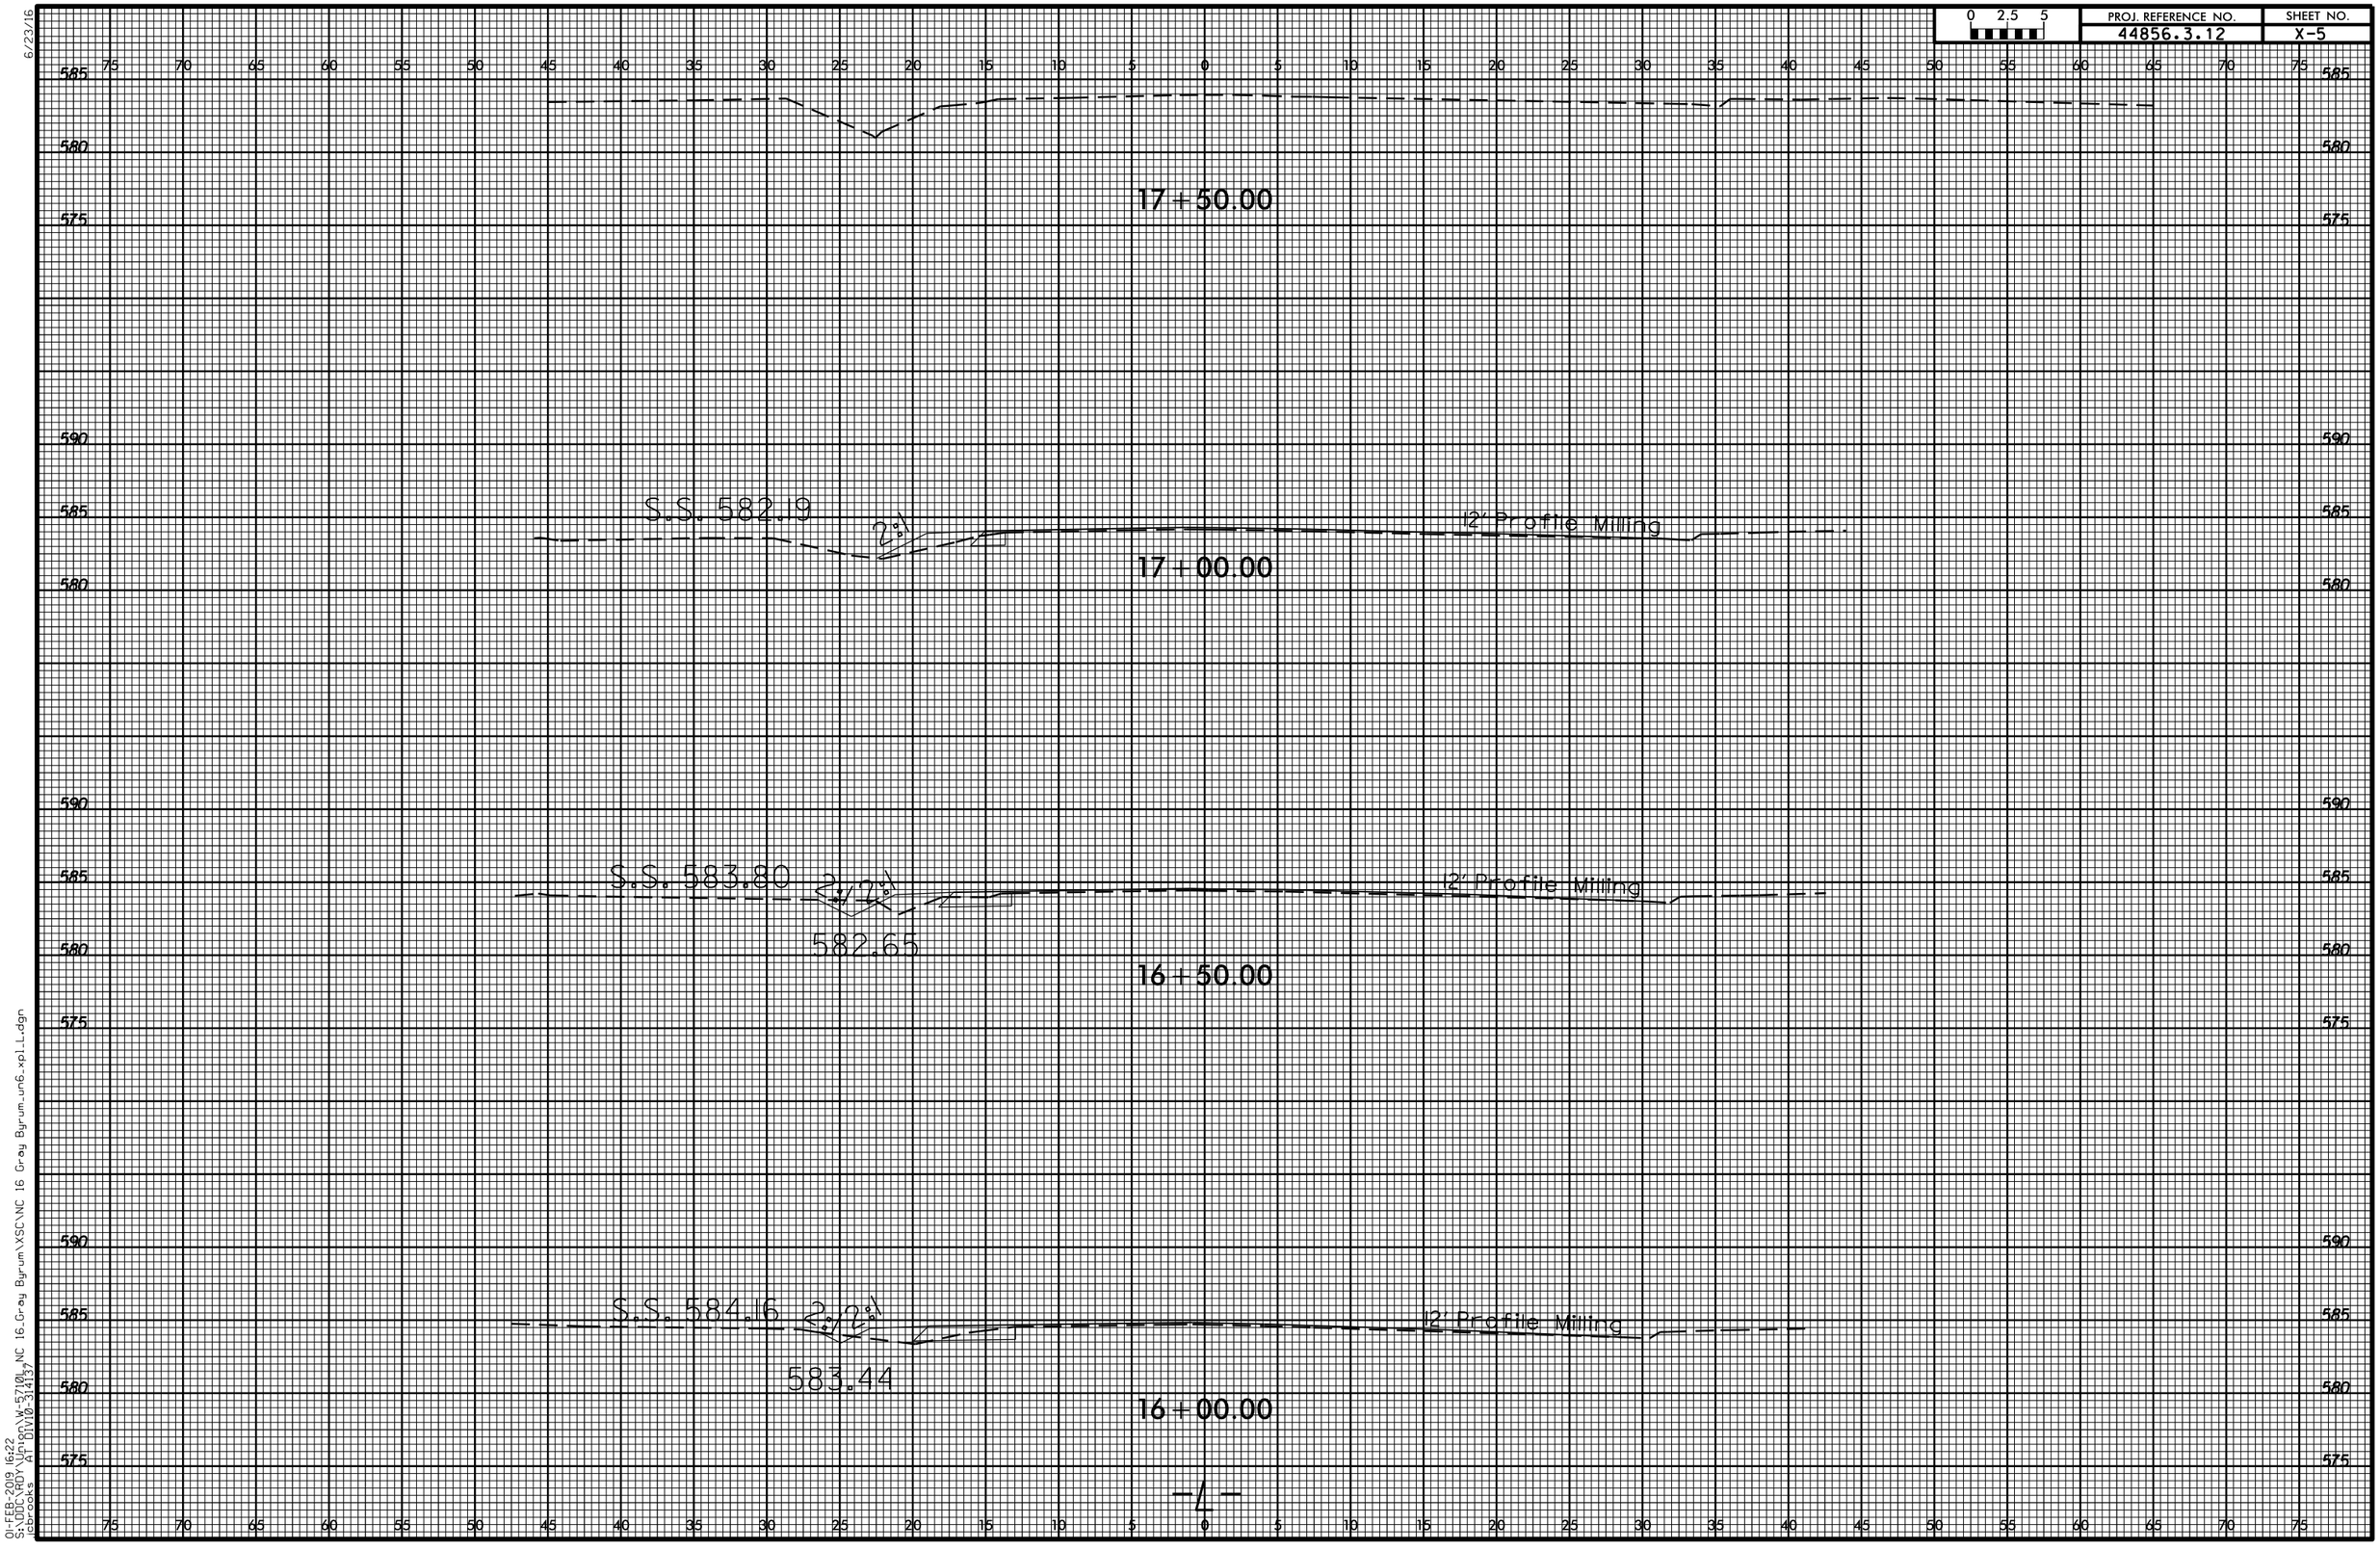

6/23/16

01-FEB-2019 16:22
S:\DOCNRDY\Union\W-5710_NC 16_Gray Byrum\XSC\NC 16 Gray Byrum_un6_xpl_L.dgn
lebrooks AT DIVIO-3141>

6/23/16

0 2.5 5	PROJ. REFERENCE NO.	SHEET NO.
	44856.3.12	X-6

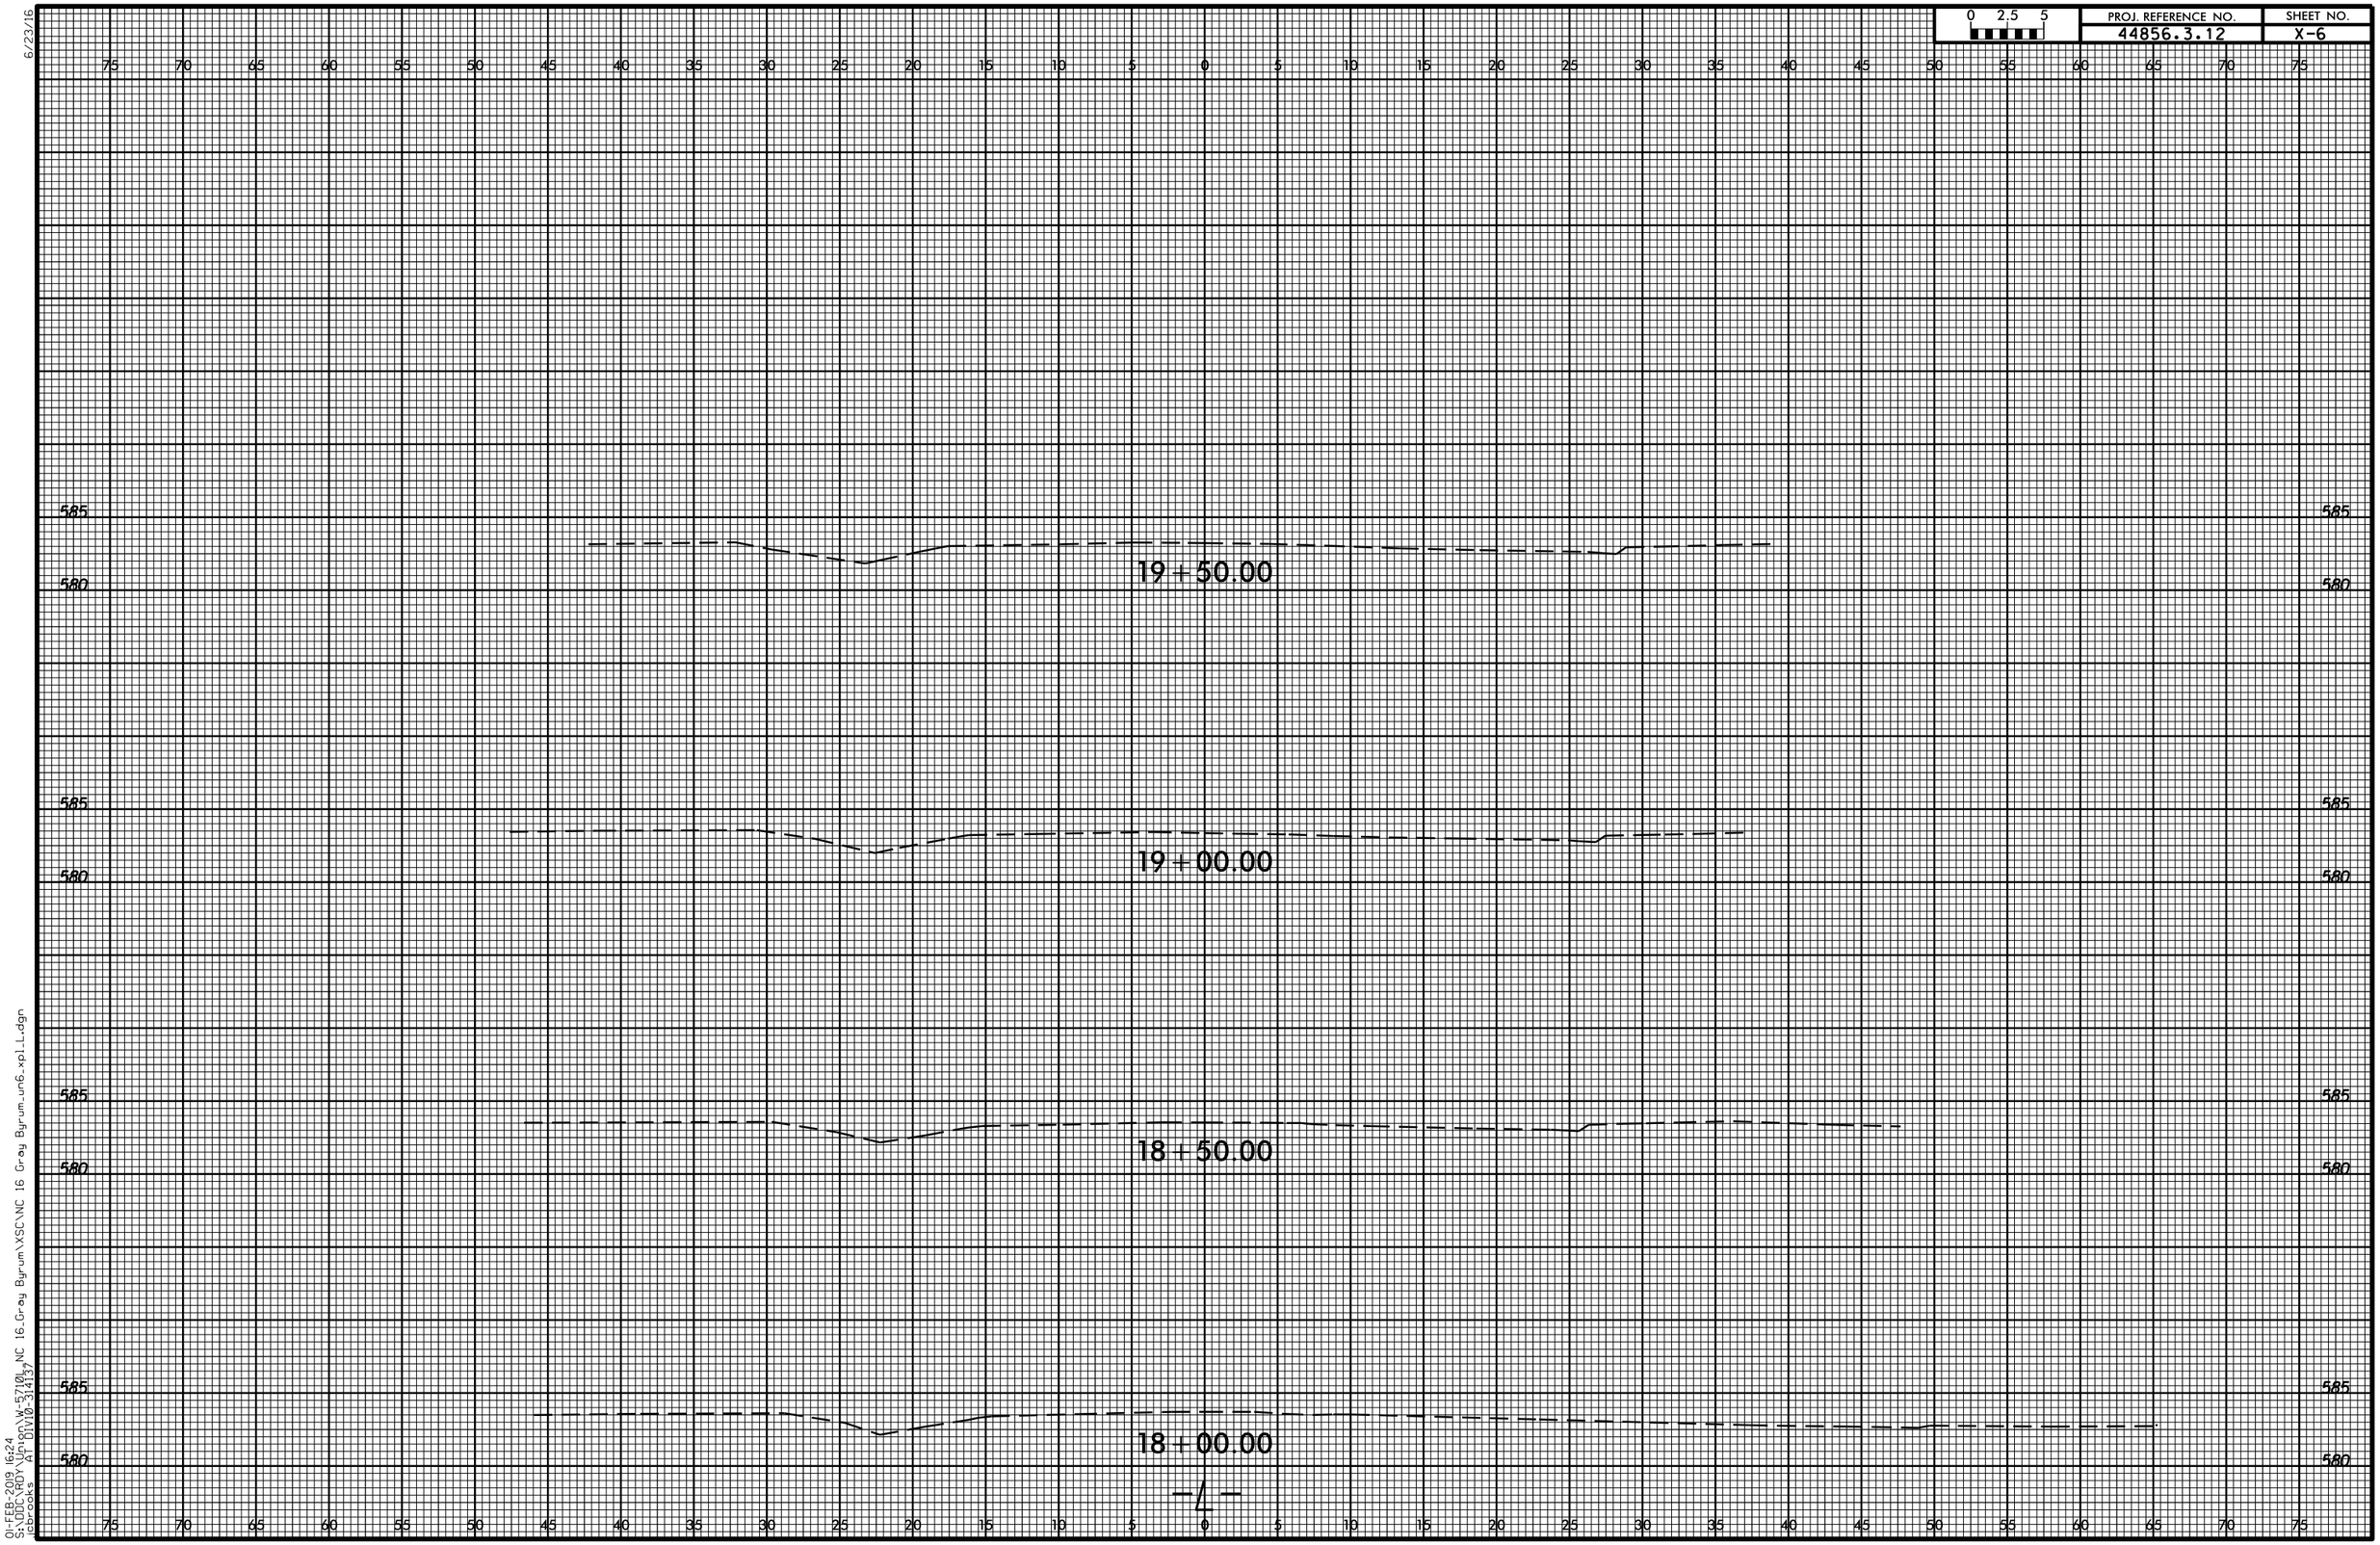

01-FEB-2019 16:24
S:\DOC\RDY\Union\W-5710_NC 16_Gray Byrum\XSC\NC 16 Gray Byrum_un6_xpl_L.dgn
ebrooks
AT (919)0-3415)

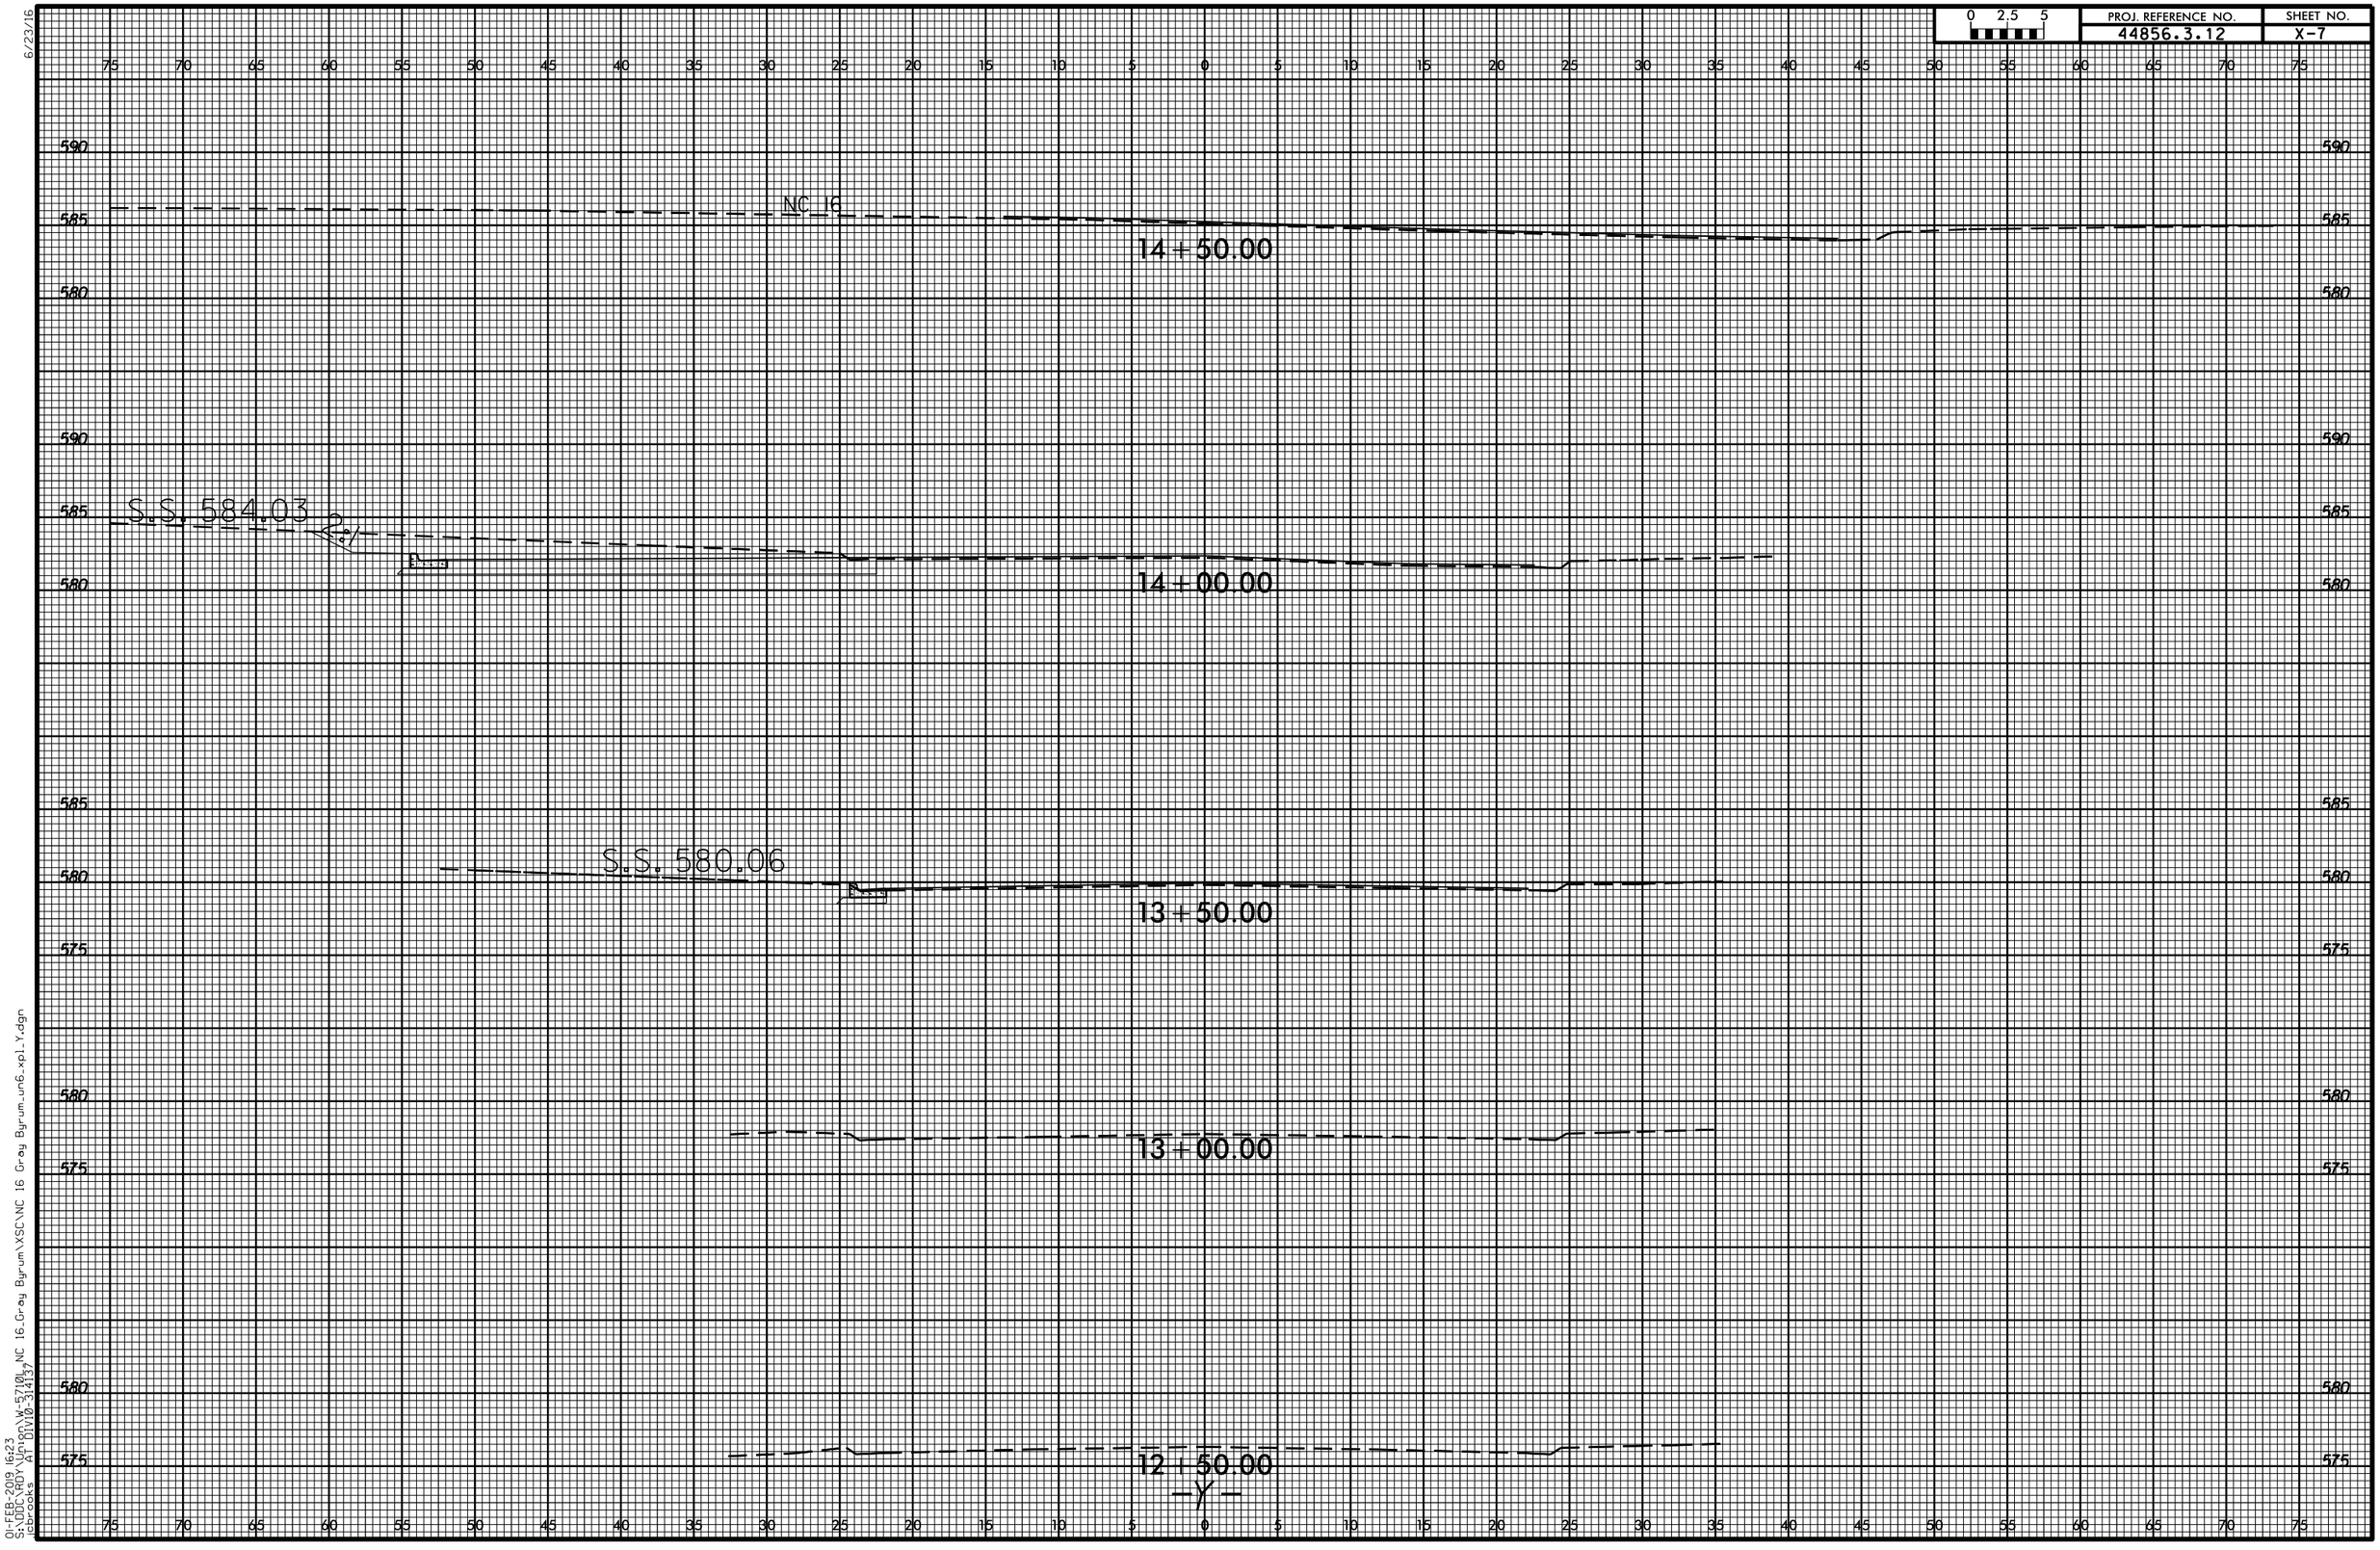

6/23/16
01-FEB-2019 16:23
S:\DOC\RDY\Union\W-5710_NC 16_Gray Byrum\XSC\NC 16 Gray Byrum_un6_xpl_Y.dgn
ebrooks
AT (919)-31415)

PROJECT REFERENCE NO.	SHEET NO.
W-5710L	Sig. 1.0

PHASING DIAGRAM

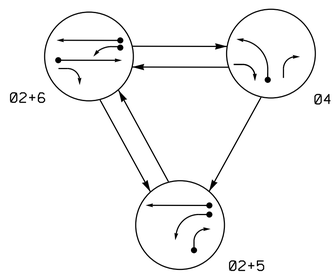

PHASING DIAGRAM DETECTION LEGEND

- DETECTED MOVEMENT
- UNDETECTED MOVEMENT (OVERLAP)
- UNSIGNALIZED MOVEMENT
- PEDESTRIAN MOVEMENT

TABLE OF OPERATION

SIGNAL FACE	PHASE 02+5	PHASE 02+6	PHASE 04	FLASH
21, 22	G	G	R	Y
41	R	R	G	R
42	R/←	R	G	R
51	←	F Y	R	Y
61	R	G	R	Y
62	R	G	R/←	Y

SIGNAL FACE I.D.

All Heads L.E.D.

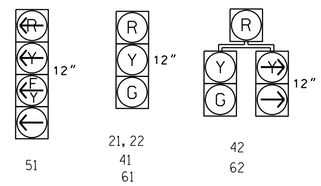

OASIS 2070E LOOP & DETECTOR INSTALLATION

INDUCTIVE LOOPS					DETECTOR PROGRAMMING						
LOOP	SIZE (FT)	DISTANCE FROM STOPBAR (FT)	TURNS	NEW LOOP	PHASE	CALLING	EXTENSION	FULL TIME DELAY	STRETCH TIME	DELAY TIME	SYSTEM LOOP	NEW CARD
2A/S18	6X6	300	4	Y	2	Y	Y	-	-	-	Y	Y
4A	6X40	0	2-4-2	Y	4	Y	Y	-	-	3	-	Y
5A	6X40	0	2-4-2	Y	5	Y	Y	-	-	15	-	Y
					2	Y	Y	Y	-	3	-	Y
5B	6X40	0	2-4-2	Y	5	Y	Y	-	-	15	-	Y
6A/S19	6X6	300	4	Y	6	Y	Y	-	-	-	Y	Y

3-Phase
Fully Actuated
NC 16 (Providence Road) CLS

NOTES

1. Refer to "Roadway Standard Drawings NCDOT" dated January 2018 and "Standard Specifications for Roads and Structures" dated January 2018.
2. Do not program signal for late night flashing operation unless otherwise directed by the Engineer.
3. Phase 5 may be lagged.
4. Set all detector units to presence mode.
5. Locate new cabinet so as not to obstruct sight distance of vehicles turning right on red.
6. Pavement markings are existing.
7. Maximum times shown in timing chart are for free-run operation only. Coordinated signal system timing values supersede these values.
8. Closed loop system data: Controller Asset # 2314.
9. Install wireless radio modem with exterior disconnect switch located on cabinet.

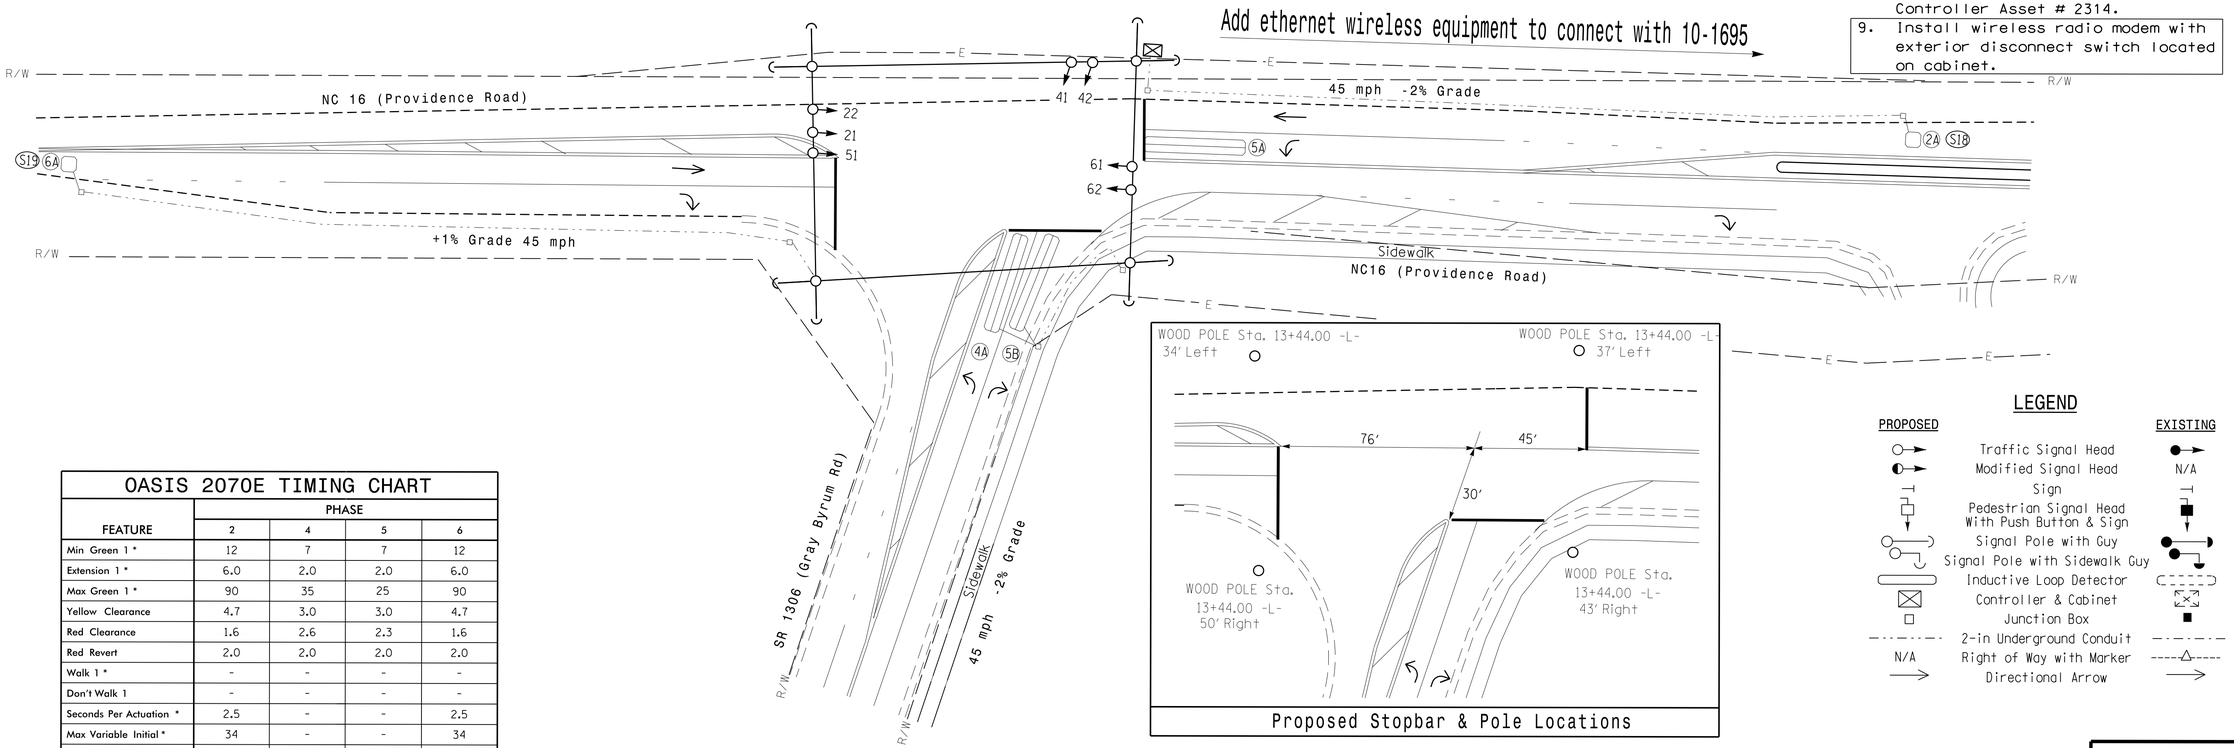

LEGEND

PROPOSED		EXISTING
	Traffic Signal Head	
	Modified Signal Head	N/A
	Sign	
	Pedestrian Signal Head With Push Button & Sign	
	Signal Pole with Guy	
	Signal Pole with Sidewalk Guy	
	Inductive Loop Detector	
	Controller & Cabinet	
	Junction Box	
	2-in Underground Conduit	
N/A	Right of Way with Marker	
	Directional Arrow	

OASIS 2070E TIMING CHART

FEATURE	PHASE 2	PHASE 4	PHASE 5	PHASE 6
Min Green 1 *	12	7	7	12
Extension 1 *	6.0	2.0	2.0	6.0
Max Green 1 *	90	35	25	90
Yellow Clearance	4.7	3.0	3.0	4.7
Red Clearance	1.6	2.6	2.3	1.6
Red Revert	2.0	2.0	2.0	2.0
Walk 1 *	-	-	-	-
Don't Walk 1	-	-	-	-
Seconds Per Actuation *	2.5	-	-	2.5
Max Variable Initial *	34	-	-	34
Time Before Reduction *	15	-	-	15
Time To Reduce *	30	-	-	30
Minimum Gap	3.0	-	-	3.0
Recall Mode	MIN RECALL	-	-	MIN RECALL
Vehicle Call Memory	YELLOW	-	-	YELLOW
Dual Entry	-	-	-	-
Simultaneous Gap	ON	ON	ON	ON

* These values may be field adjusted. Do not adjust Min Green and Extension times for phases 2 and 6 lower than what is shown. Min Green for all other phases should not be lower than 4 seconds.

New Installation

DOCUMENT NOT CONSIDERED FINAL UNLESS ALL SIGNATURES COMPLETED

Prepared in the Offices of:
Transportation Mobility and Safety Division
STATE OF NORTH CAROLINA DEPARTMENT OF TRANSPORTATION
Signal Design Section
750 N.Greenfield Pkwy,Garner,NC 27529

NC 16 (Providence Road) at SR 1306 (Gray Byrum Road)

Division 10 Union County Waxhaw

PLAN DATE: December 2018	REVIEWED BY:
PREPARED BY: C. Pierce	REVIEWED BY:

REVISIONS	INIT.	DATE

SCALE 0 30 1"=30'

SEAL
NORTH CAROLINA PROFESSIONAL SEAL 024393 ENGINEER TIMOTHY J. WILLIAMS

DocuSigned by: T. J. Williams 1/9/2019
DATE

SIG. INVENTORY NO. 10-2314

09-JAN-2019 1:26
S:\TSSSU\ITS Signals\Signal Design Section\Western Region\Div-10\10-2314 - NC 16 at Grey Byrum\10-2314_sig.dsn,201812xx.dgn
cdpierce

PROJECT REFERENCE NO.	SHEET NO.
W-5710L	Sig. 1.1

EDI MODEL 2018ECL-NC CONFLICT MONITOR PROGRAMMING DETAIL

(remove jumpers and set switches as shown)

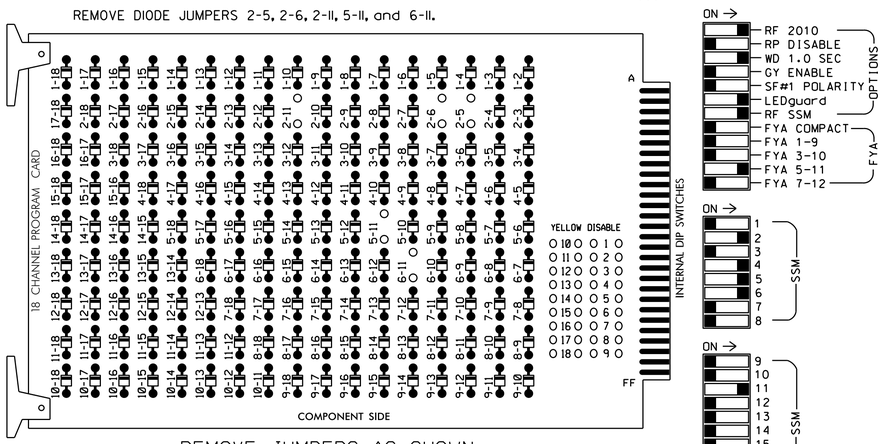

■ = DENOTES POSITION OF SWITCH

NOTES:

1. Card is provided with all diode jumpers in place. Removal of any jumper allows its channels to run concurrently.
2. Ensure jumpers SEL2-SEL5 and SEL9 are present on the monitor board.
3. Ensure that Red Enable is active at all times during normal operation.
4. Connect serial cable from conflict monitor to comm. port 1 of 2070 controller. Ensure conflict monitor communicates with 2070.

NOTES

1. To prevent "flash-conflict" problems, insert red flash program blocks for all unused vehicle load switches in the output file. The installer shall verify that signal heads flash in accordance with the Signal Plans.
2. Enable Simultaneous Gap-Out for all Phases.
3. Program phases 2 and 6 for Variable Initial and Gap Reduction.
4. Program phases 2 and 6 for Startup In Green.
5. Program phases 2 and 6 for Yellow Flash.
6. The cabinet and controller are part of the NC 16 (Providence Road) Closed Loop System.

EQUIPMENT INFORMATION

CONTROLLER.....2070E
CABINET.....332 W/ AUX
SOFTWARE.....ECONOLITE OASIS
CABINET MOUNT.....BASE
OUTPUT FILE POSITIONS...18 WITH AUX. OUTPUT FILE
LOAD SWITCHES USED.....S2,S5,S7,S8,AUX S4
PHASES USED.....2,4,5,6
OVERLAP "A".....NOT USED
OVERLAP "B".....NOT USED
OVERLAP "C".....5+6
OVERLAP "D".....NOT USED

SIGNAL HEAD HOOK-UP CHART

LOAD SWITCH NO.	S1	S2	S3	S4	S5		S6	S7		S8	S9	S10	S11	S12	AUX S1	AUX S2	AUX S3	AUX S4	AUX S5	AUX S6
CMU CHANNEL NO.	1	2	13	3	4		14	5		6	15	7	8	16	9	10	17	11	12	18
PHASE	1	2	2 PED	3	4		4 PED	5		6	6 PED	7	8	8 PED	OLA	OLB	SPARE	OLC	OLD	SPARE
SIGNAL HEAD NO.	NU	21,22	NU	NU	41,42	62	NU	42	51★	61,62	NU	NU	NU	NU	NU	NU	NU	51★	NU	NU
RED		128			101			✳		134										
YELLOW		129			102					135										
GREEN		130			103					136										
RED ARROW																		A114		
YELLOW ARROW						102		132										A115		
FLASHING YELLOW ARROW																		A116		
GREEN ARROW						103		133	133											

NU = Not Used

✳ Denotes install load resistor. See load resistor installation detail this sheet.

★ See pictorial of head wiring in detail this sheet.

FYA SIGNAL WIRING DETAIL

(wire signal head as shown)

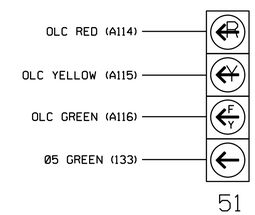

NOTE

The sequence display for signal head 51 requires special logic programming. See sheet 2 for programming instructions.

INPUT FILE POSITION LAYOUT

(front view)

		1	2	3	4	5	6	7	8	9	10	11	12	13	14
FILE "I"	U	SLOT EMPTY	Ø2/SYS 2A/S18	SLOT EMPTY	WIRED INPUT ⊗	SLOT EMPTY	Ø 4 4A	SLOT EMPTY	SLOT EMPTY	SLOT EMPTY	SLOT EMPTY	SLOT EMPTY	SLOT EMPTY	SLOT EMPTY	FS DC ISOLATOR
	L		NOT USED				NOT USED								ST DC ISOLATOR
FILE "J"	U	Ø 5 5A	Ø 5 5B	Ø6/SYS 6A/S19	SLOT EMPTY	SLOT EMPTY	SLOT EMPTY	SLOT EMPTY	SLOT EMPTY	SLOT EMPTY	SLOT EMPTY	SLOT EMPTY	SLOT EMPTY	SLOT EMPTY	SLOT EMPTY
	L	NOT USED	NOT USED	NOT USED											

EX.: 1A, 2A, ETC. = LOOP NO.'S

FS = FLASH SENSE
ST = STOP TIME

⊗ Wired Input - Do not populate slot with detector card

INPUT FILE CONNECTION & PROGRAMMING CHART

LOOP NO.	LOOP TERMINAL	INPUT FILE POS.	PIN NO.	INPUT ASSIGNMENT NO.	DETECTOR NO.	NEMA PHASE	CALL	EXTEND	FULL TIME DELAY	STRETCH TIME	DELAY TIME
2A/S18	TB2-5,6	I2U	39	1	2	2/SYS	Y	Y			
4A	TB4-9,10	I6U	41	3	4	4	Y	Y			3
5A[1]	TB3-1,2	J1U	55	17	5	5	Y	Y			15
	-	I4U	47	9	22	2	Y	Y	Y		3
5B	TB3-5,6	J2U	40	2	6	5	Y	Y			15
6A/S19	TB3-9,10	J3U	64	26	36	6/SYS	Y	Y			

[1] Add jumper from J1-W to I4-W, on rear of input file.

INPUT FILE POSITION LEGEND: J2L
FILE J
SLOT 2
LOWER

LOAD RESISTOR INSTALLATION DETAIL

(install resistor as shown below)

ACCEPTABLE VALUES

VALUE (ohms)	WATTAGE
1.5K - 1.9K	25W (min)
2.0K - 3.0K	10W (min)

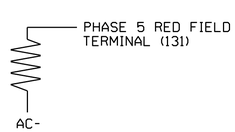

THIS ELECTRICAL DETAIL IS FOR
THE SIGNAL DESIGN: 10-2314
DESIGNED: December 2018
SEALED: 1/9/2019
REVISED: N/A

Electrical Detail - Sheet 1 of 2

DOCUMENT NOT CONSIDERED FINAL UNLESS ALL SIGNATURES COMPLETED

ELECTRICAL AND PROGRAMMING DETAILS FOR:

Prepared in the Offices of:
Transportation Mobility and Safety Division
STATE OF NORTH CAROLINA
DEPARTMENT OF TRANSPORTATION
Signals Management Section
750 N.Greenfield Pkwy,Garner,NC 27529

NC 16 (Providence Road)
at
SR 1306 (Gray Byrum Road)

Division 10 Union County Waxhaw

PLAN DATE: January 2019 REVIEWED BY:
PREPARED BY: S. Armstrong REVIEWED BY:

REVISIONS	INIT.	DATE

SEAL
NORTH CAROLINA PROFESSIONAL SEAL 036833 ENGINEER RYAN W. HOUGH

DocuSigned by: Ryan W. Hough 1/11/2019
43D3DFAA2654C3... DATE

SIG. INVENTORY NO. 10-2314

11-JAN-2019 05:27
S:\ITS\SUWITS\Signals\Workgroups\Sig Man\Armstrong\10314_sm_ele.xxx.dgn
sarmstrong

PROJECT REFERENCE NO.	SHEET NO.
W-5710L	Sig. 1.2

LOGICAL I/O PROCESSOR PROGRAMMING DETAIL
TO PRODUCE SPECIAL FYA-PPLT SIGNAL SEQUENCE

(program controller as shown below)

1. FROM MAIN MENU PRESS '2' (PHASE CONTROL), THEN '1' (PHASE CONTROL FUNCTIONS). SCROLL TO THE BOTTOM OF THE MENU AND ENABLE ACT LOGIC COMMANDS 1, 2, AND 3.

2. FROM MAIN MENU PRESS '6' (OUTPUTS), THEN '3' (LOGICAL I/O PROCESSOR).

```
LOGICAL I/O COMMAND #1  (+/-COMMAND#)
IF  ACTIVE PHASE        #5  IS ON
AND RED CLEAR ON PHASE #5  IS ON

                 ↓
            SCROLL DOWN
THEN:
SET OUTPUT  ASSIGNMENT #42 ON
SET OUTPUT  ASSIGNMENT #43 OFF
```

NOTE: LOGIC FOR PHASE 5 RED CLEAR WHEN TRANSITIONING FROM PHASE 5 TO PHASE 6 (HEAD 51).

PRESS '+'

```
LOGICAL I/O COMMAND #2  (+/-COMMAND#)
IF  ACTIVE PHASE        #5  IS ON

                 ↓
            SCROLL DOWN
THEN:
SET OUTPUT  ASSIGNMENT #44 OFF
```

NOTE: LOGIC FOR SWITCHING FLASHING YELLOW ARROW "OFF" DURING PHASE 5 (HEAD 51).

PRESS '+'

```
LOGICAL I/O COMMAND #3  (+/-COMMAND#)
IF  YELLOW ON PHASE     #5  IS ON

                 ↓
            SCROLL DOWN
THEN:
SET OUTPUT  ASSIGNMENT #43 ON
```

NOTE: LOGIC FOR YELLOW ARROW CLEARANCE FROM PHASE 5 (HEAD 51).

LOGIC I/O PROCESSOR PROGRAMMING COMPLETE

OUTPUT REFERENCE SCHEDULE

OUTPUT 42 = Overlap C Red
OUTPUT 43 = Overlap C Yellow
OUTPUT 44 = Overlap C Green

OVERLAP PROGRAMMING DETAIL

(program controller as shown below)

FROM MAIN MENU PRESS '8' (OVERLAPS), THEN '1' (VEHICLE OVERLAP SETTINGS).

PRESS '+' TWICE

```
PAGE 1: VEHICLE OVERLAP 'C' SETTINGS
PHASE:          ¦123456789101112131415 16
VEH OVL PARENTS:¦    XX
VEH OVL NOT VEH:¦
VEH OVL NOT PED:¦
VEH OVL GRN EXT:¦
STARTUP COLOR: _ RED  _ YELLOW  _ GREEN
FLASH COLORS:  _ RED  _ YELLOW  X GREEN
SELECT VEHICLE OVERLAP OPTIONS:   (Y/N)
FLASH YELLOW IN CONTROLLER FLASH?...Y
GREEN EXTENSION (0-255 SEC).........0
YELLOW CLEAR (0=PARENT,3-25.5 SEC)..0.0
RED CLEAR (0=PARENT,0.1-25.5 SEC)...0.0
OUTPUT AS PHASE # (0=NONE, 1-16)....0
```

← NOTICE GREEN FLASH

OVERLAP PROGRAMMING COMPLETE

THIS ELECTRICAL DETAIL IS FOR
THE SIGNAL DESIGN: 10-2314
DESIGNED: December 2018
SEALED: 1/9/2019
REVISED: N/A

Electrical Detail - Sheet 2 of 2

DOCUMENT NOT CONSIDERED FINAL UNLESS ALL SIGNATURES COMPLETED

ELECTRICAL AND PROGRAMMING DETAILS FOR:

Prepared in the Offices of:

Traffic Engineering Division, Mobility and Safety Division, Signal Management Section, Department of Transportation, State of North Carolina

750 N.Greenfield Pkwy,Garner,NC 27529

NC 16 (Providence Road)
at
SR 1306 (Gray Byrum Road)

Division 10 Union County Waxhaw

PLAN DATE: January 2019 REVIEWED BY:

PREPARED BY: S. Armstrong REVIEWED BY:

REVISIONS	INIT.	DATE

SEAL

NORTH CAROLINA PROFESSIONAL SEAL 036833 ENGINEER RYAN W. HOUGH

DocuSigned by: Ryan W. Hough 1/11/2019
43030DFAA2654C3 DATE

SIG. INVENTORY NO. 10-2314

11-JAN-2019 06:29
S:\TTSSUM\TS\Signals\Workgroups\Sig Mgmt\Armstrong\102314_smele.xxx.dgn
sarmstrong